

PALMER HIGH SCHOOL
CITY OF COLORADO SPRINGS, COLORADO
FBZ DEVELOPMENT PLAN

GENERAL NOTES

1. PER CITY CODE SECTION 7.4.102.D, ALL LIGHTING FIXTURES SHALL BE FULL CUT-OFF OR HAVE SHIELDING TO REDUCE OFF-SITE LIGHTING IMPACTS ONTO ADJACENT PROPERTIES AND ROADWAYS. ALL EXTERIOR LIGHTING SHALL BE ARRANGED TO MITIGATE LIGHT DIRECTED AWAY FROM ADJACENT PROPERTIES AND ANY PUBLIC RIGHT-OF-WAY. AN AMENDMENT TO THIS PLAN MAY BE REQUIRED IF THE LIGHTING TYPE IS CHANGED.
2. ALL SIDEWALKS SHOWN ON DEVELOPMENT PLAN ARE TO BE 5' CONCRETE UNLESS OTHERWISE SPECIFIED.
3. SIGNAGE IS NOT APPROVED PER THIS PLAN. A SEPARATE SIGN PERMIT IS REQUIRED. CONTACT DEVELOPMENT REVIEW ENTERPRISE AT 719-385-5982, 2880 INTERNATIONAL CIRCLE FOR SIGN PERMIT APPLICATION.
4. FENCING SHALL NOT STOP ACCESS TO UTILITY LINES OR CONFLICT WITH UTILITY EQUIPMENT.

PUBLIC WORKS NOTES

1. ALL EXISTING CURB, GUTTER, PEDESTRIAN RAMPS AND CROSSPANS POSING A SAFETY HAZARD, DAMAGED, EXHIBITING EXCESSIVE DETERIORATION OR NOT MEETING CURRENT CITY ENGINEERING STANDARDS ALONG PUBLIC STREET'S ADJACENT TO THE SITE WILL NEED TO BE REMOVED AND REPLACED PRIOR TO ISSUING THE CERTIFICATE OF OCCUPANCY(C.O.). AN ON-SITE MEETING CAN BE SET UP WITH THE ENGINEERING DEVELOPMENT REVIEW INSPECTOR TO DETERMINE WHAT, IF ANY, IMPROVEMENTS ARE REQUIRED. THE INSPECTOR CAN BE REACHED AT 719-385-5977.
2. ALL "STOP SIGNS" WILL BE INSTALLED BY THE DEVELOPER AT THE LOCATIONS SHOWN ON THE DEVELOPMENT PLAN TO MEET MUTCD STANDARDS. CONTACT TRAFFIC ENGINEERING, SIGNS & MARKINGS AT 719-385-6720 FOR ASSISTANCE.

ADA NOTES

1. THE PARTIES RESPONSIBLE FOR THIS PLAN HAVE FAMILIARIZED THEMSELVES WITH ALL CURRENT ACCESSIBILITY CRITERIA AND SPECIFICATIONS AND THE PROPOSED PLAN REFLECTS ALL SITE ELEMENTS REQUIRED BY THE APPLICABLE ADA DESIGN STANDARDS AND GUIDELINES AS PUBLISHED BY THE UNITED STATES DEPARTMENT OF JUSTICE. APPROVAL OF THIS PLAN BY THE CITY OF COLORADO SPRINGS DOES NOT ASSURE COMPLIANCE WITH THE ADA OR ANY OTHER FEDERAL OR STATE ACCESSIBILITY LAWS OR ANY REGULATIONS OR GUIDELINES ENACTED OR PROMULGATED UNDER OR WITH RESPECT TO SUCH LAWS. SOLE RESPONSIBILITY FOR COMPLIANCE WITH FEDERAL AND STATE ACCESSIBILITY LAWS LIES WITH THE PROPERTY OWNER.

FIRE NOTES

1. FIRE APPARATUS ACCESS ROADS SHALL BE DESIGNED AND MAINTAINED TO SUPPORT THE IMPOSED LOADS OF FIRE APPARATUS AND SHALL BE SURFACED SO AS TO PROVIDE ALL WEATHER DRIVING CAPABILITIES. PRIVATE ROADS WILL BE BUILT TO MEET A MINIMUM OF 27000LBS SINGLE AXLE WEIGHT AND 75000LB TOTAL APPARATUS WEIGHT.
2. PRIOR TO CERTIFICATE OF OCCUPANCY OF THE FIRST BUILDING, A FIRE INSPECTION TO VERIFY FIRE LANE MARKING INSTALLATION SHALL OCCUR. A FIRE INSPECTION MAY BE REQUESTED BY CALLING 719-385-5978.
3. A 3" DIAMETER CLEAR SPACE SPACE SHALL BE MAINTAINED AROUND ALL FIRE HYDRANTS.
4. ALL FIRE DEPARTMENT CONNECTIONS (FDC) SHALL NOT BE VISUALLY OR PHYSICALLY OBSTRUCTED BY LANDSCAPE.

STORMWATER NOTES

1. THIS PROPERTY IS SUBJECT TO ALL STORMWATER CRITERIA INCLUDING BUT NOT LIMITED TO GRADING AND EROSION CONTROL, WATER QUALITY, AND CHANNEL STABILIZATION REQUIREMENTS.
2. FULL SPECTRUM DETENTION FACILITIES WILL BE OWNED AND MAINTAINED BY COLORADO SCHOOL DISTRICT #11

GEOHAZARD NOTES

1. THIS PROPERTY IS SUBJECT TO THE FINDINGS SUMMARY AND CONCLUSIONS OF A GEOLOGIC HAZARD REPORT PREPARED BY KUMAR AND ASSOCIATES, DATED APRIL 22, 2025, WHICH IDENTIFIED THE FOLLOWING SPECIFIC GEOLOGIC HAZARDS ON THE PROPERTY (NONE). A COPY OF SAID REPORT HAS BEEN PLACED WITHIN FILE OR WITHIN THE SUBDIVISION FILE OF THE CITY OF COLORADO SPRINGS PLANNING AND DEVELOPMENT TEAM. CONTACT THE PLANNING AND DEVELOPMENT TEAM, 30 SOUTH NEVADA AVENUE, COLORADO SPRINGS, CO, IF YOU WOULD LIKE TO REVIEW SAID REPORT.

FEMA NOTE

1. FEDERAL EMERGENCY MANAGEMENT AGENCY, FLOOD INSURANCE RATE MAP NUMBER 08041C0729G, EFFECTIVE DATE, DECEMBER 7, 2018, INDICATES THE AREA IN THE VICINITY OF THIS PARCEL OF LAND TO BE A ZONE X (AREA DETERMINED TO BE OUT OF THE 500 YEAR FLOODPLAIN)

WARRANTS:

THE PROPOSED BUILDING TYPE DOES NOT FALL INTO A SPECIFIC FORM BASED ZONE TYPOLOGY. THE CONDITIONAL USE REVIEW PROCESS ALLOWS FOR UNIQUE "CIVIC" TYPE BUILDINGS AND GUIDES THE PROCESS AND WARRANTS FOR SUCH USE APPLICATIONS. THE FOLLOWING WARRANTS FOR THE "CIVIC" TYPE USE WILL BE NECESSARY.

2.4.7 GLAZING AND FENESTRATION

- REQUIRED: COMMON LAWN | 25% GLAZING
- REQUIRED: FORECOURT | 30% GLAZING
- REQUIRED: STOOP REQUIRED 25% GLAZING
- REQUIRED: SHOPFRONT | 60% GLAZING
- REQUIRED: GALLERY | 60% GLAZING

N NEVADA:

THE FORECOURT PORTION OF THE N NEVADA (N 2/3)/FRONTAGE HAS 31% GLAZING, AND THE COMMON LAWN FRONTAGE (S 1/3) HAS 56%.

E PLATTE:

THE EAST 1/3 OF THIS FRONTAGE HAS 6% GLAZING. THE WEST 2/3 OF THIS FRONTAGE HAS 22% GLAZING.

N WEBER:

THE GALLERY PORTION (N 1/3) OF THE FRONTAGE HAS 62% GLAZING AND THE FORECOURT PORTION (S 2/3) HAS 46% GLAZING.

2.7 BLOCK STANDARDS

- REQUIRED - 2.7.1.1 THE HISTORIC DOWNTOWN BLOCK DIMENSIONS OF 400' X 400' SHALL BE PRESERVED AND REPEATED THROUGHOUT THE FORM BASED CODE AREA.
- PROPOSED: VARIATION IN THE BLOCK CONFIGURATION IS PROPOSED TO ENHANCE CONNECTIVITY, SAFETY, AND EXPERIENCE FROM THE PEDESTRIAN PERSPECTIVE.
- REQUIRED: 2.7.1.2 BLOCKS SHALL FEATURE A MID-BLOCK ALLEY OR PEDESTRIAN PASSAGE THAT IS AT LEAST 20' IN WIDTH.
- PROPOSED: NO MID-BLOCK ALLEY OR PEDESTRIAN PASSAGE WILL BE PROVIDED. A 57' PEDESTRIAN PLAZA WILL BE MAINTAINED IN THE VACATED MORENO R.O.W.


2.8.4 AMENITY ZONE (WEBER STREET)

- REQUIRED: TREES AT 25'-40'; LIGHTS AT 50'-75'; MATERIALS

- PROPOSED: ALLOW FOR VARIED TREE AND LIGHT SPACING AND MATERIALS FOR PROVISIONS OF DEDICATED PARKING, RIDE SHARE AND GAME DAY FOOD TRUCK SPACES.

PALMER HIGH SCHOOL CAMPUS PARKING COMPARISON		
Parking Location	Pre-Renovation Parking (214,000 sf of building)	1A Post-Renovation Parking (390,000 sf of building)
Adjacent District Property (Block 43)	144	144
Adjacent On-Street Parking (Block 43 & 53)	91	63
Non-adjacent On-street Parking (Cheyenne)	123	123
Non-adjacent On-street Parking (Eras Field)	36	36
Non-adjacent District Property (Eras Field)	33	33
Non-adjacent District Property (East Lot A)	41	41
Non-adjacent District Property (East Lot B)	44	44
TOTAL PARKING PROVIDED	512	484
TOTAL PARKING REQUIRED (1 SPACE/750 SF OF BUILDING)	286	400

KEY MAP

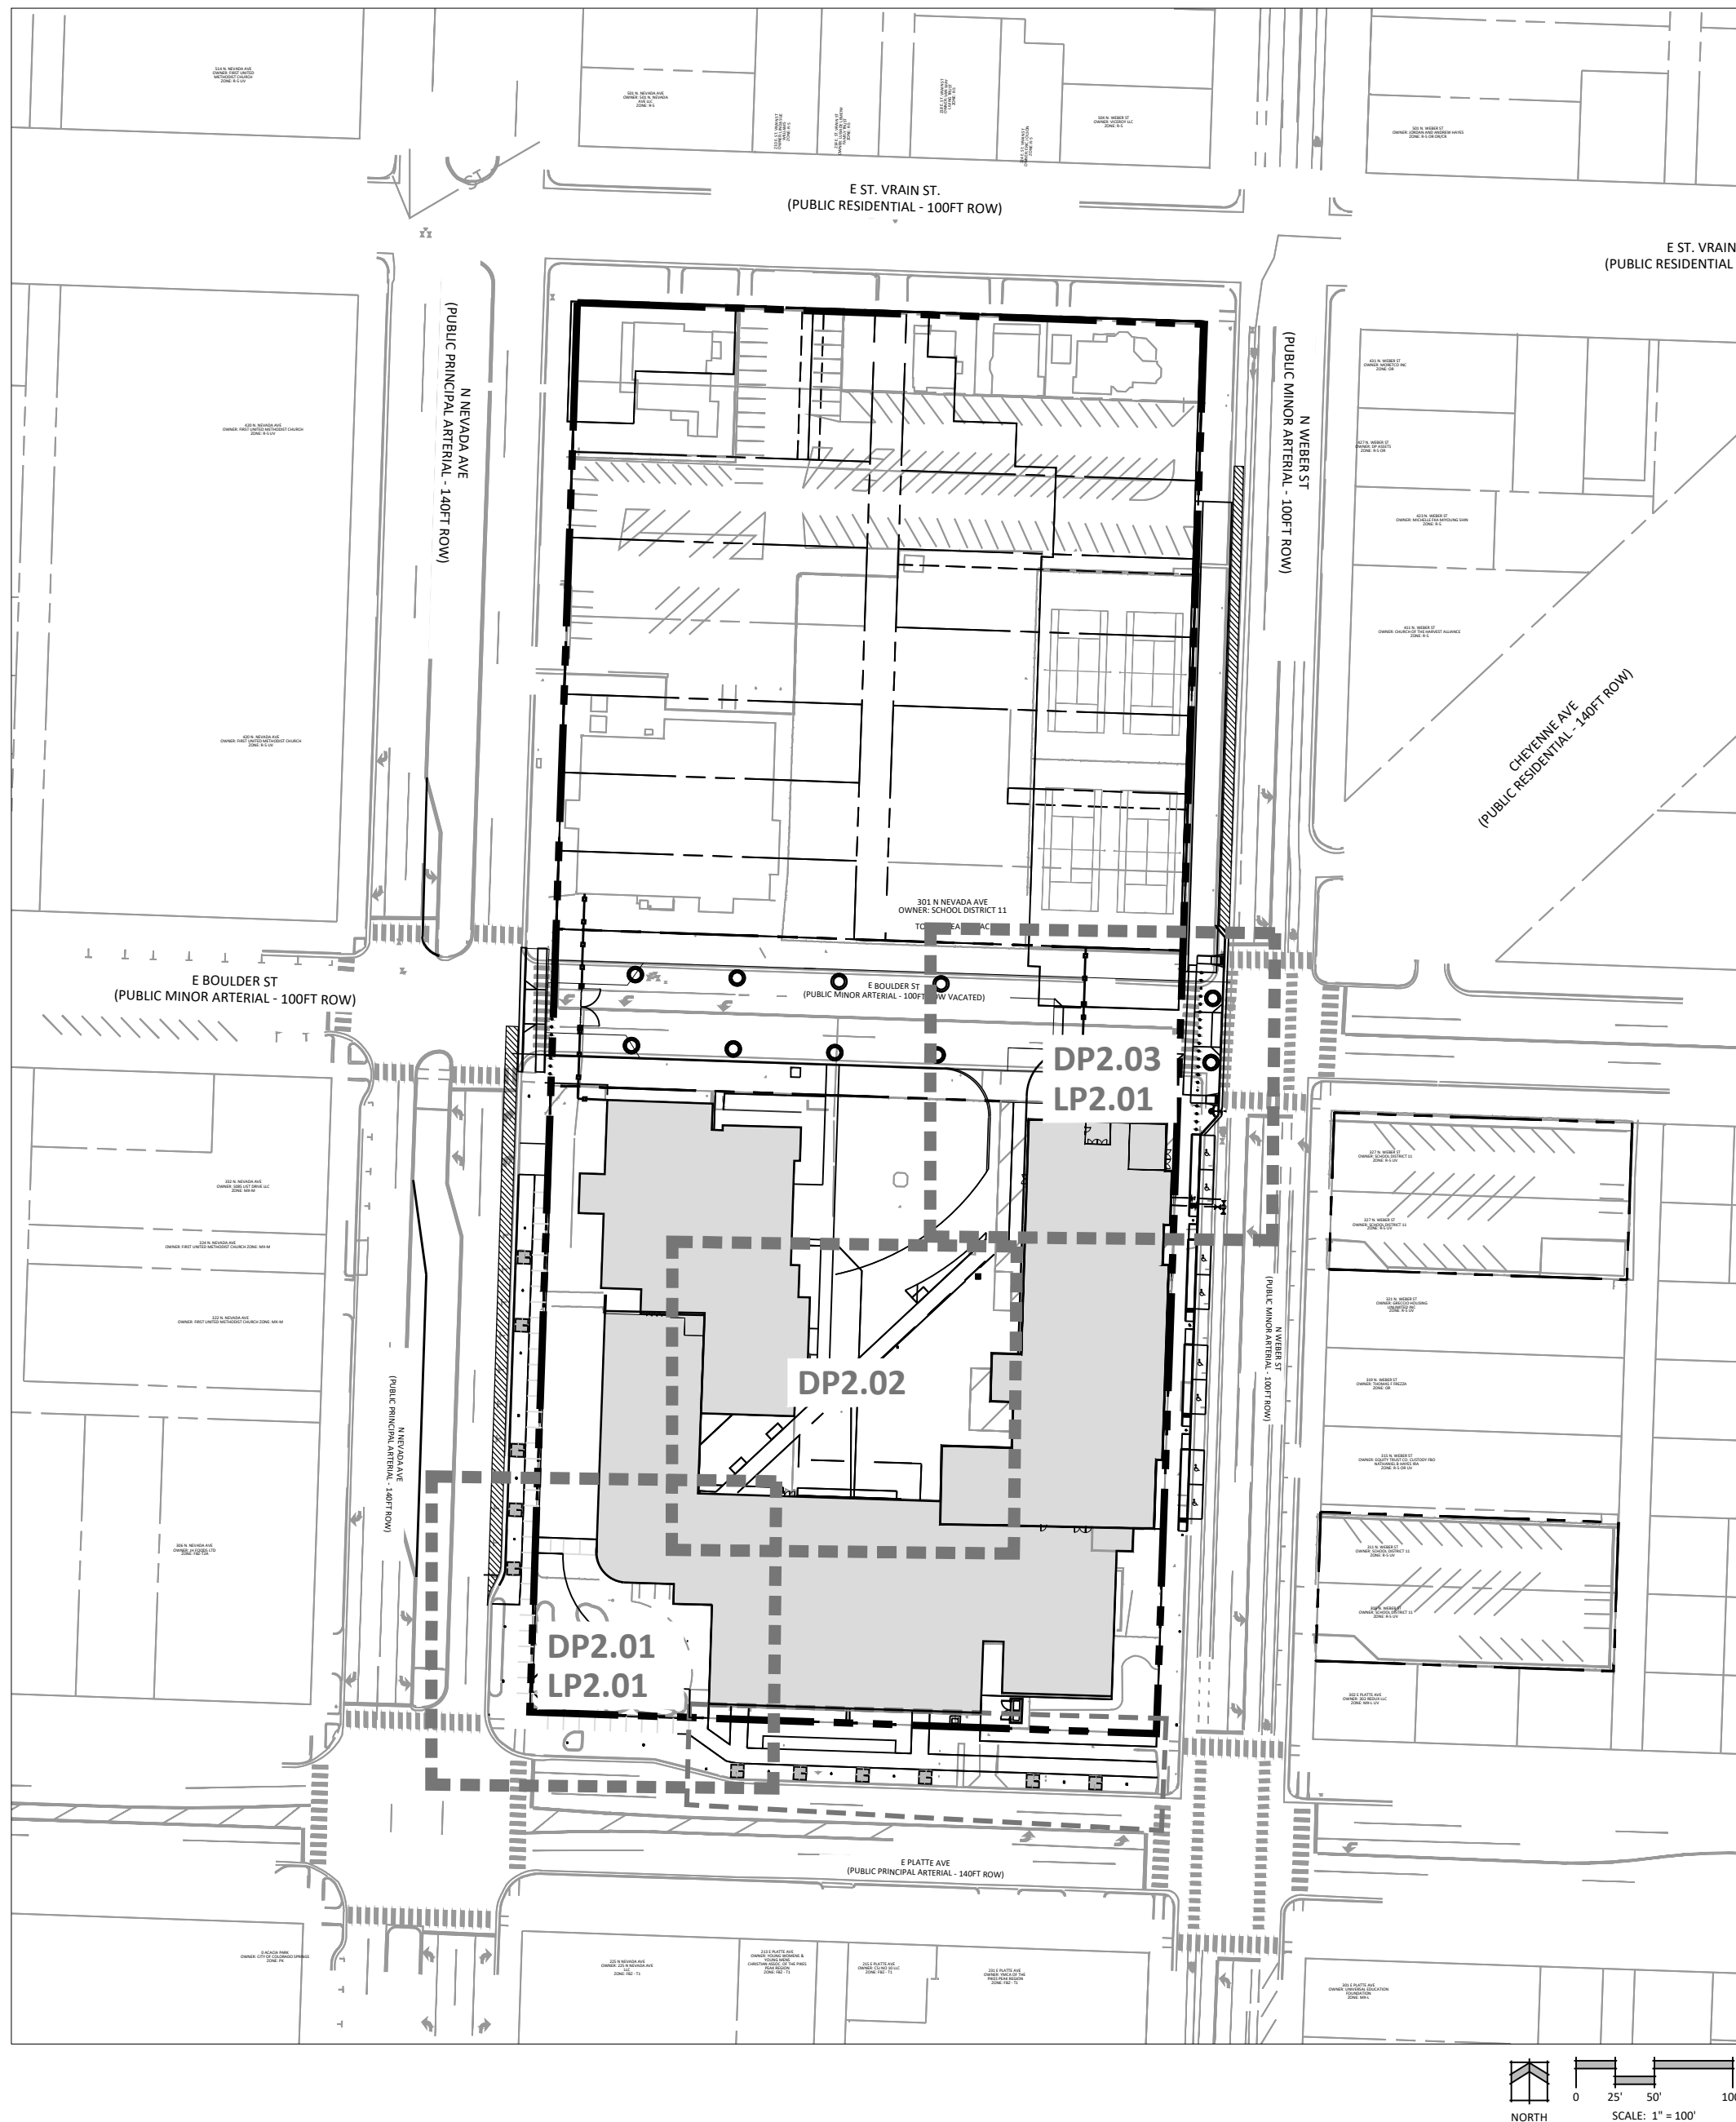

LEGAL DESCRIPTION

BEING ALL OF BLOCK 43 AND BLOCK 53 COLORADO SPRINGS LOCATED IN THE SOUTHEAST QUARTER OF SECTION 07 AND THE NORTHEAST QUARTER OF SECTION 18, TOWNSHIP 14 SOUTH, RANGE 66 WEST OF THE 6TH PRINCIPAL MERIDIAN, CITY OF COLORADO SPRINGS, COUNTY OF EL PASO, STATE OF COLORADO. BEING MORE PARTICULARLY DESCRIBED AS FOLLOWS:

BASIS OF BEARINGS: BEING THE NORTH LINE OF BLOCK 43, AS MONUMENTED BY A NO. 4 REBAR AT THE NORTHWEST CORNER OF SAID BLOCK 43 AND A 1-1/2 INCH ALUMINUM CAP STAMPED PLS 6359 AT THE NORTHEAST CORNER OF SAID BLOCK 43 IS ASSUMED TO BEAR SOUTH 88°01'40" EAST, BEING A GRID BEARING OF THE COLORADO STATE PLANE COORDINATE SYSTEM, NORTH CENTRAL ZONE, NORTH AMERICAN DATUM 1983/2007, A DISTANCE OF 400.37 FEET WITH ALL BEARINGS CONTAINED HEREIN RELATIVE THERETO.

BEGINNING AT THE NORTHWEST CORNER OF SAID BLOCK 43:

THENCE SOUTH 88°01'40" EAST ON THE NORTH LINE OF BLOCK 43 A DISTANCE OF 400.37 FEET TO THE NORTHEAST CORNER OF BLOCK 43;


THENCE SOUTH 01°56'38" WEST ON THE EAST LINE OF BLOCK 43 AND BLOCK 53 A DISTANCE OF 900.30 FEET TO THE SOUTHEAST CORNER OF BLOCK 53;

THENCE NORTH 88°00'23" WEST ON THE SOUTH LINE OF BLOCK 53 A DISTANCE OF 400.24 FEET TO THE SOUTHWEST CORNER OF BLOCK 53;

THENCE NORTH 01°56'07" EAST ON THE WEST LINE OF BLOCK 53 AND BLOCK 43 A DISTANCE OF 900.15 FEET TO THE NORTHWEST CORNER OF BLOCK 43 AND THE POINT OF BEGINNING;

SAID PARCEL CONTAINING 360,367.87 SQUARE FEET OR 8.27 ACRES MORE OR LESS.

VICINITY MAP

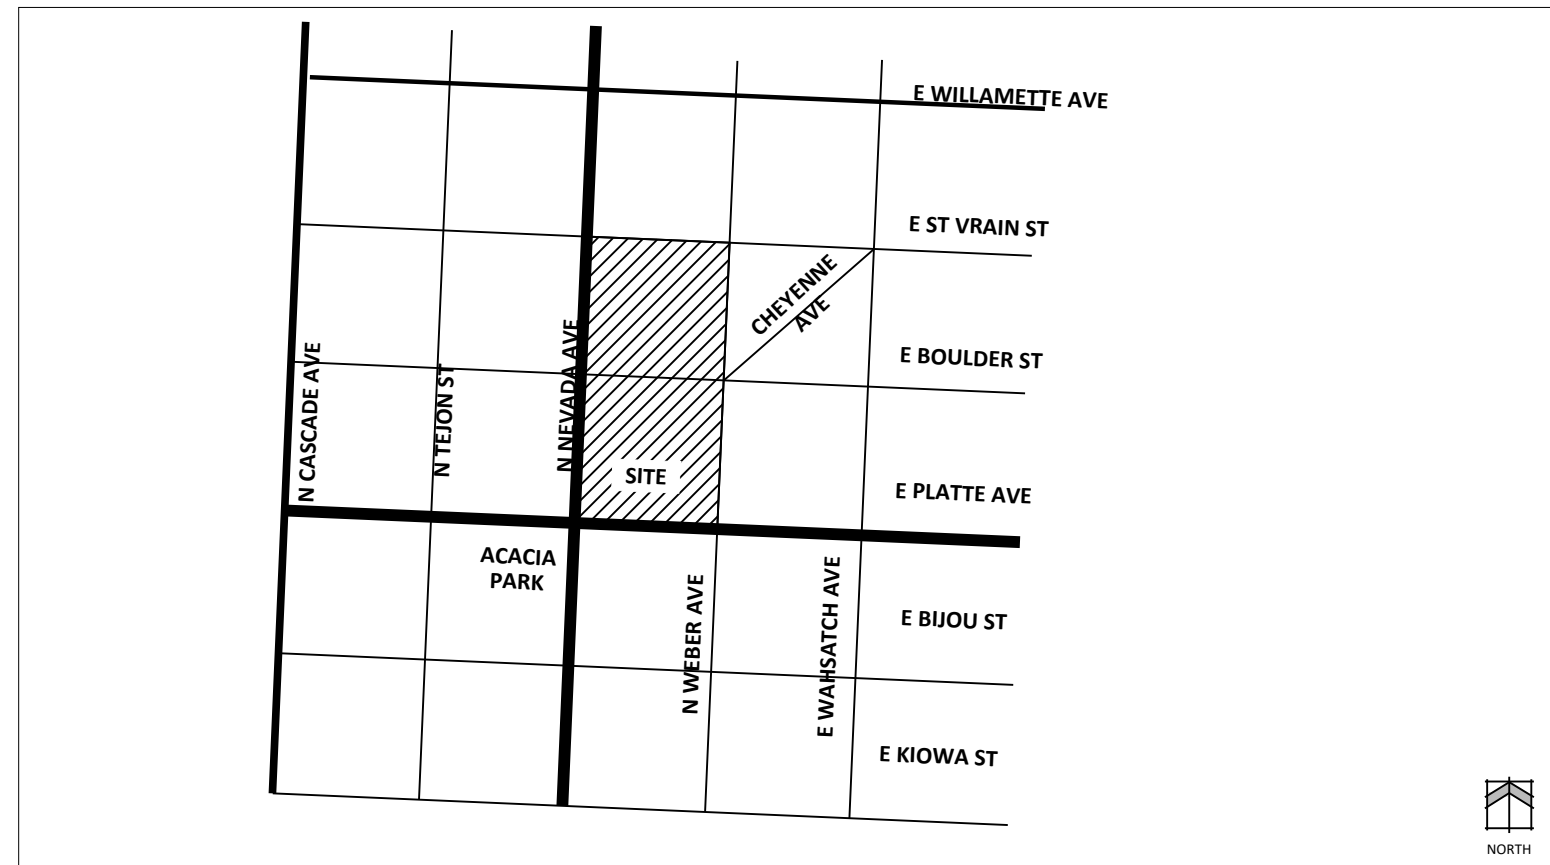

PROJECT TEAM

OWNER:	SCHOOL DISTRICT #11 1115 N. EL PASO ST. COLORADO SPRINGS, CO 80903	APPLICANT:	N.E.S. INC. 619 N. CASCADE AVE., SUITE 200 COLORADO SPRINGS, CO 80903
DEVELOPER:	SCHOOL DISTRICT #11 1115 N. EL PASO ST. COLORADO SPRINGS, CO 80903	CIVIL:	JPS ENGINEERING 19 E. WILLAMETTE AVE. COLORADO SPRINGS, CO 80903
ARCHITECT:	RTA ARCHITECTS 19 S. TEJON ST. #300 COLORADO SPRINGS, CO 80903	ARCHITECT:	PERKINS AND WILL 115 5TH AVE NEW YORK, NY 10003

SITE DATA

TAX SCHEDULE NUMBER :	BLOCK 43 AND BLOCK 53, AND VACATED RIGHT-OF-WAY OF BOULDER ST AND ALLEYS
TOTAL AREA:	8.27 AC
DRAINAGE BASIN:	SHOOKS RUN
CURRENT ZONE:	R-5 R-5 OR R1-6
PROPOSED ZONE:	FBZ - T2A
ORDINANCE NO.:	NEVADA AVE.
PROPOSED USE:	CIVIC GREEN SPACE BUILDING PARKING ATHLETIC FACILITY
MAX. DENSITY:	LANDSCAPE SETBACKS
PROPOSED DENSITY:	NORTH
MAX. BUILDING HEIGHT	SOUTH
PROPOSED BUILDING HEIGHT	EAST
	WEST

GLAZING

NORTH:

SOUTH:

EAST:

WEST:

* WARRANTS REQUIRED

PHASING TABLE

PHASE #	DEVELOPEMENT SCHEDULE	PROPOSED IMPROVEMENTS
1A	SUMMER 2025	--
1B	FALL 2026	--
2	SUMMER 2027	--


AMENDMENT HISTORY

CITY FILE NUMBER	DATE	AMENDMENT DESCRIPTION
------------------	------	-----------------------


SHEET INDEX

NUMBER	TITLE	DESCRIPTION
1	DP1.00	SITE PLAN COVER
2	DP2.00	SITE PLAN
3	DP2.01	SITE PLAN ENLARGEMENT A
4	DP2.02	SITE PLAN ENLARGEMENT B
5	DP2.03	SITE PLAN ENLARGEMENT C
6	DP3.00	SITE PLAN DETAILS
7	CO010	CIVIL DEMOLITION PLAN
8	CO200	SOUTH SITE GRADING PLAN (PH. 1A)
9	CO300	NORTH SITE GRADING PLAN (PH. 1A)
10	CO400	CIVIL NOTES AND DETAILS
11	CU0100	PRELIMINARY UTILITY PLAN (PH. 1A)
12	CU0200	SOUTH SITE UTILITY PLAN (PH. 1A)
13	LP 1.00	LANDSCAPE PLAN COVER
14	LP 2.00	LANDSCAPE PLAN
15	LP 2.01	LANDSCAPE PLAN PLANTING ENLARGEMENTS
16	LP 3.01	LANDSCAPE PLAN DETAILS
17	DP - 6	BUILDING ELEVATIONS
18	DP - 7	BUILDING ELEVATIONS
19	DP - 8	BUILDING ELEVATIONS
20	DP - 9	BUILDING ELEVATIONS
21	DP - 12	PHOTOMETRIC DETAILS
22	DP - 13	SITE PHOTOMETRIC PLAN


Autocad Docs: 2024-07-01.00 Palmer HS Transformation 2024-07-01.00 Palmer HS Transformation_Arch_V02.rvt
6/23/2025 9:25:35 PM

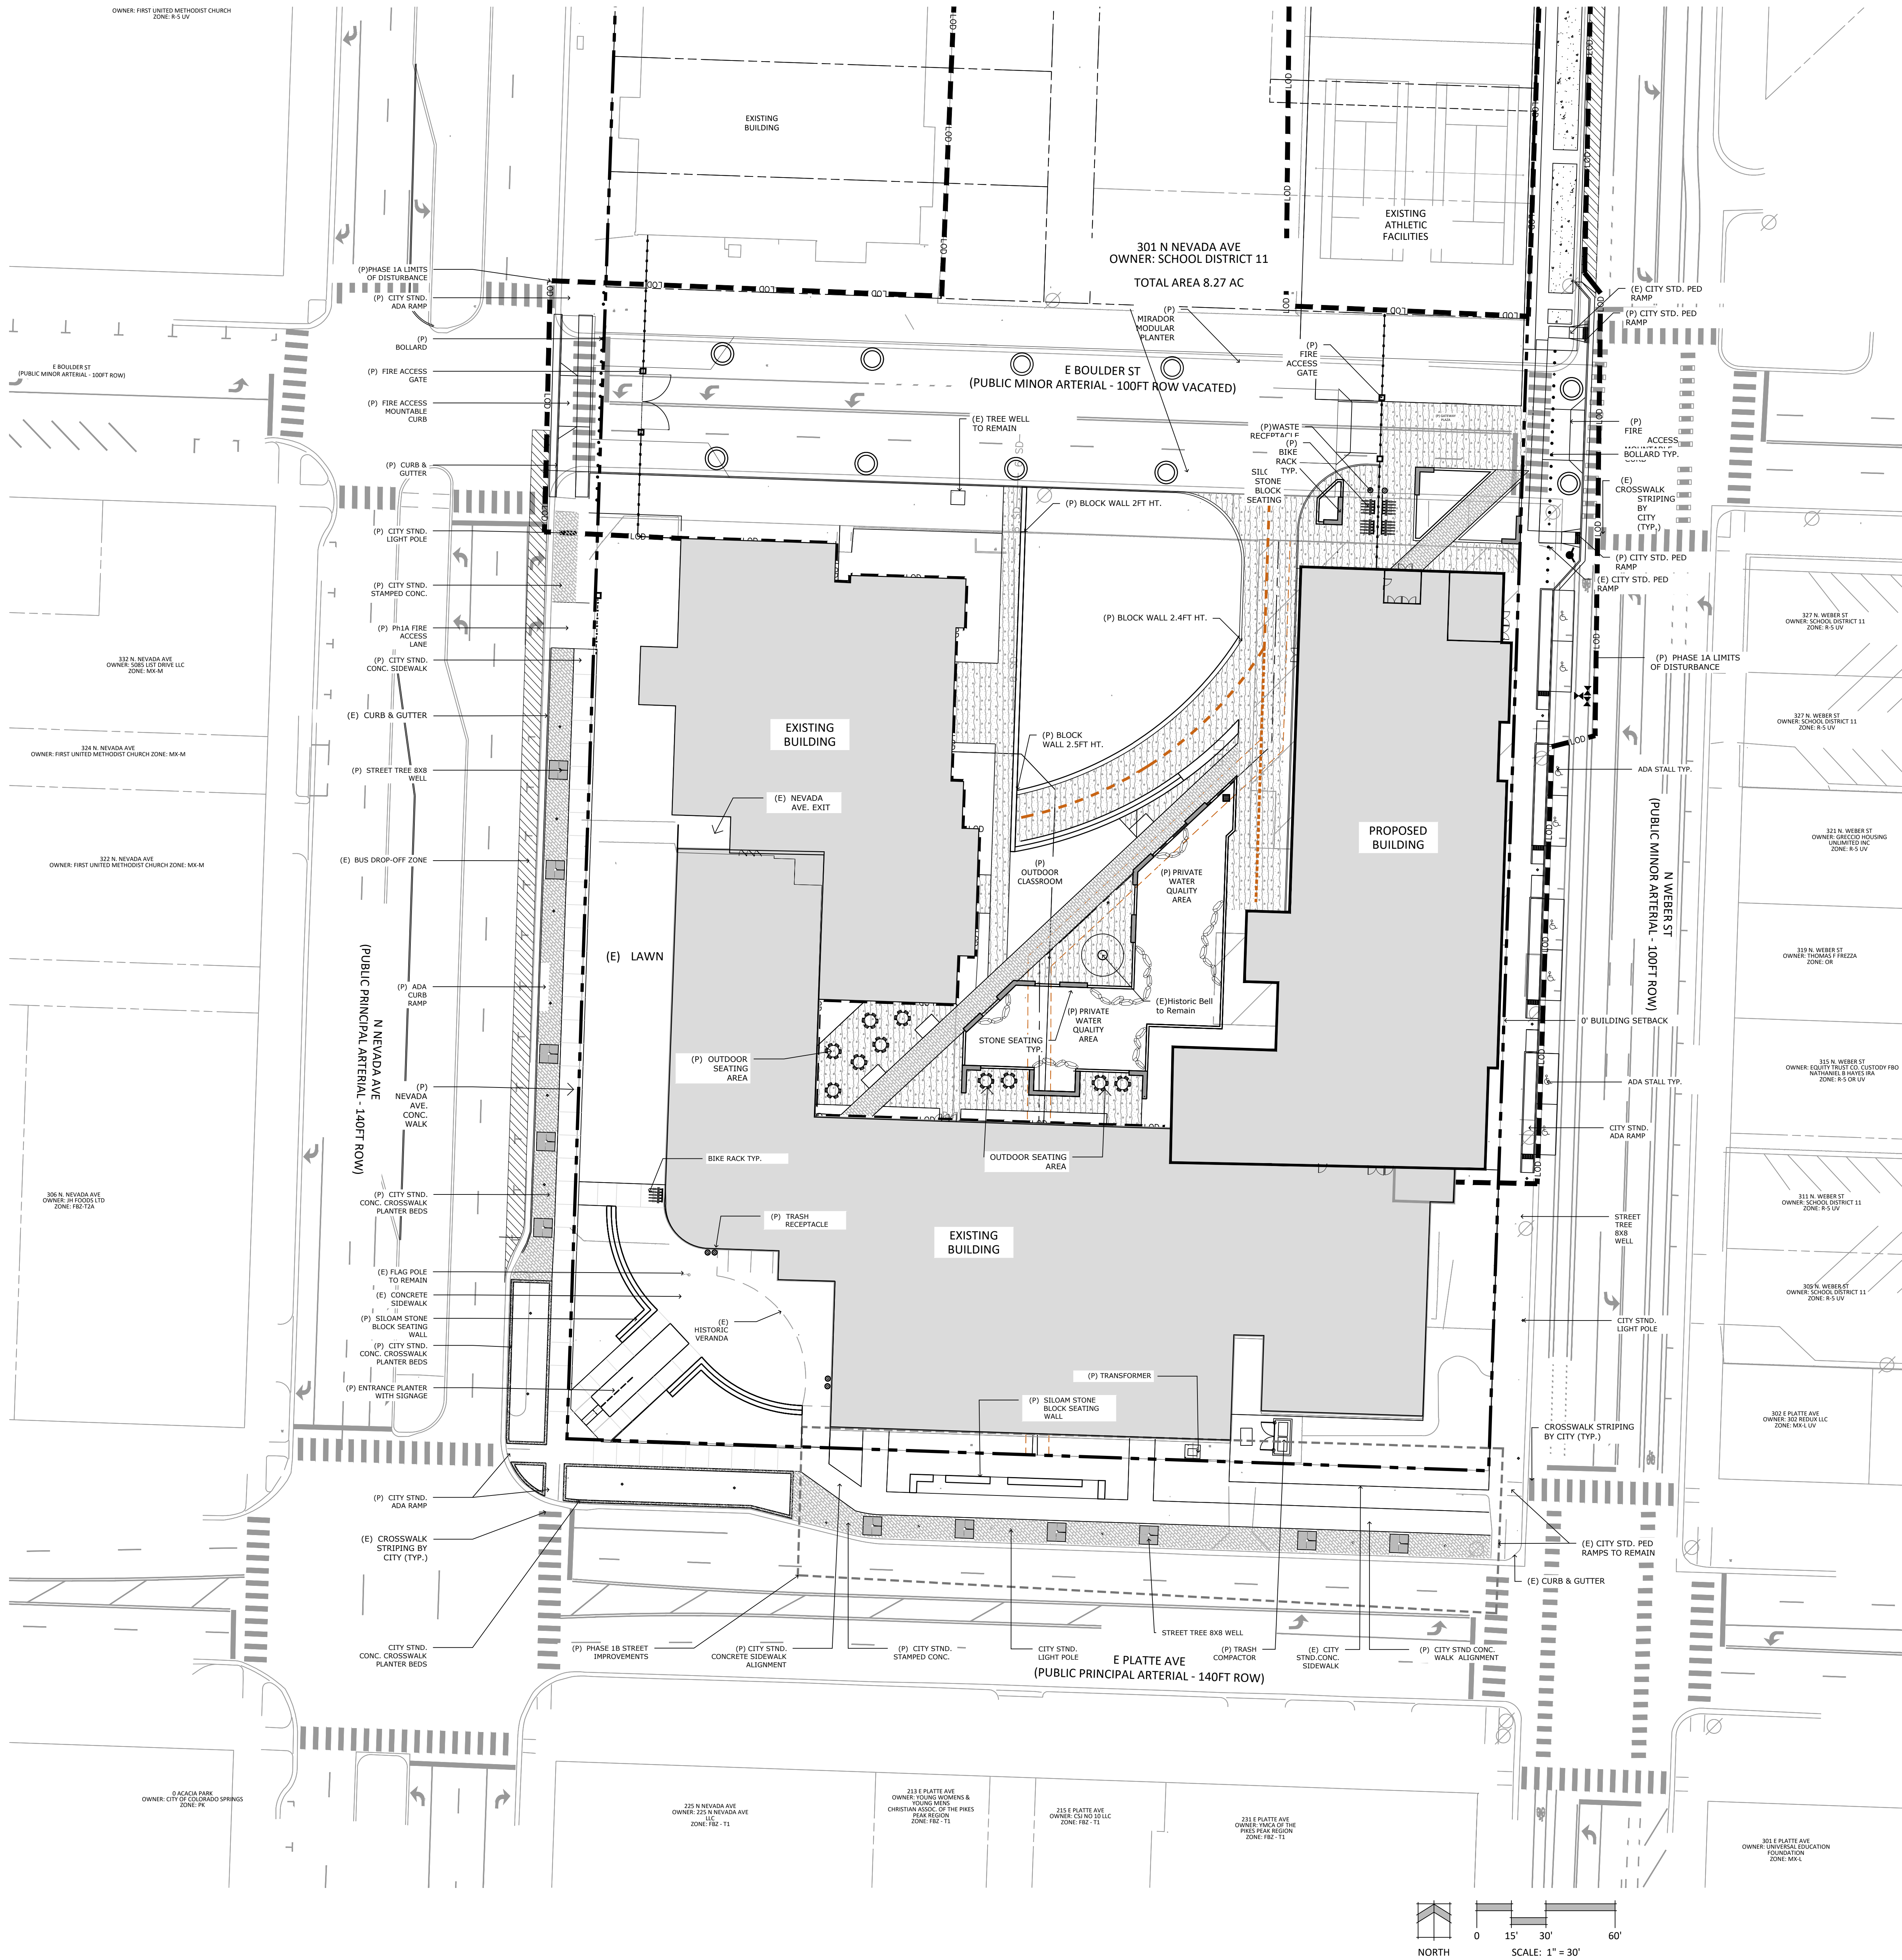

KEY MAP

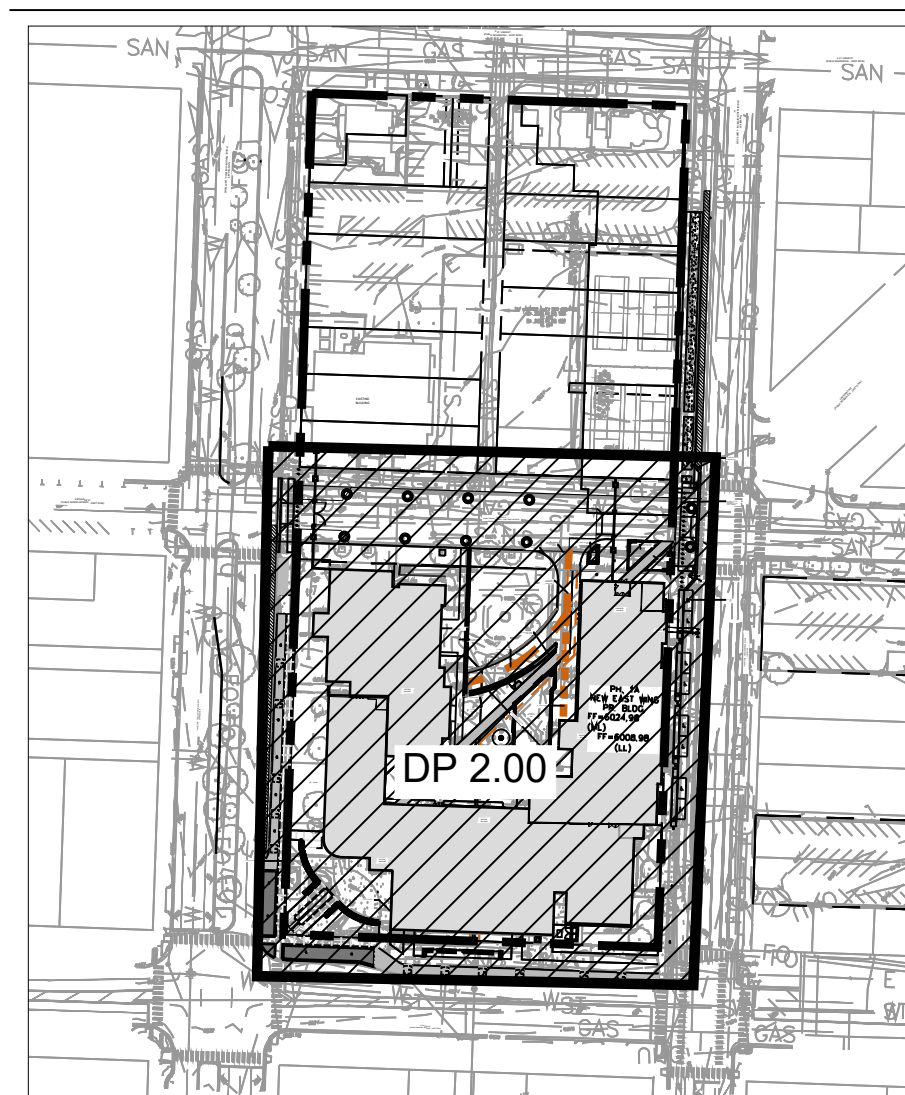


LINE TYPE LEGEND

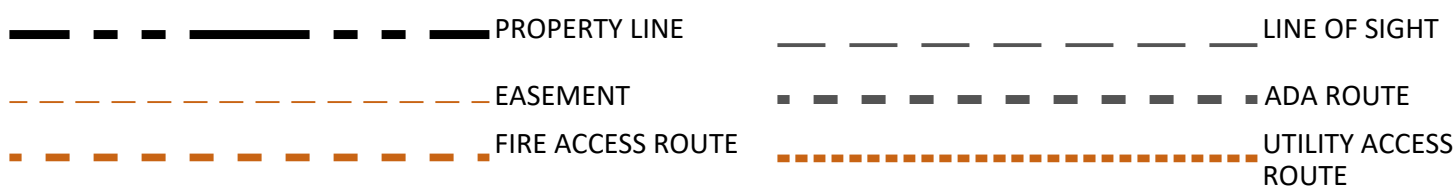


LEGEND




HARDSCAPE LEGEND

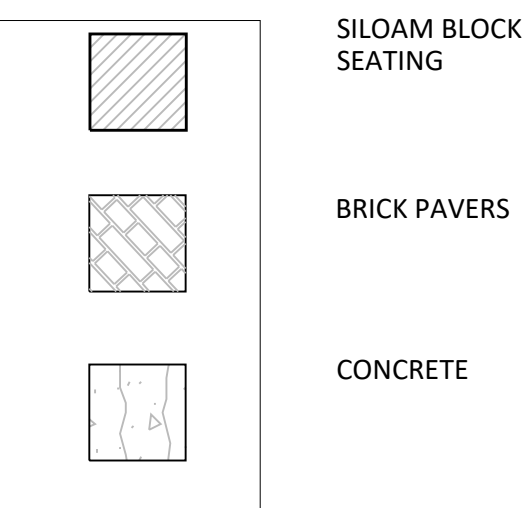


Autodesk Docs://2024-0701.00 Palmer HS Transformation/2024-0701.00 Palmer HS Transformation_Arch_V05.rvt
6/23/2025 9:25:35 PM

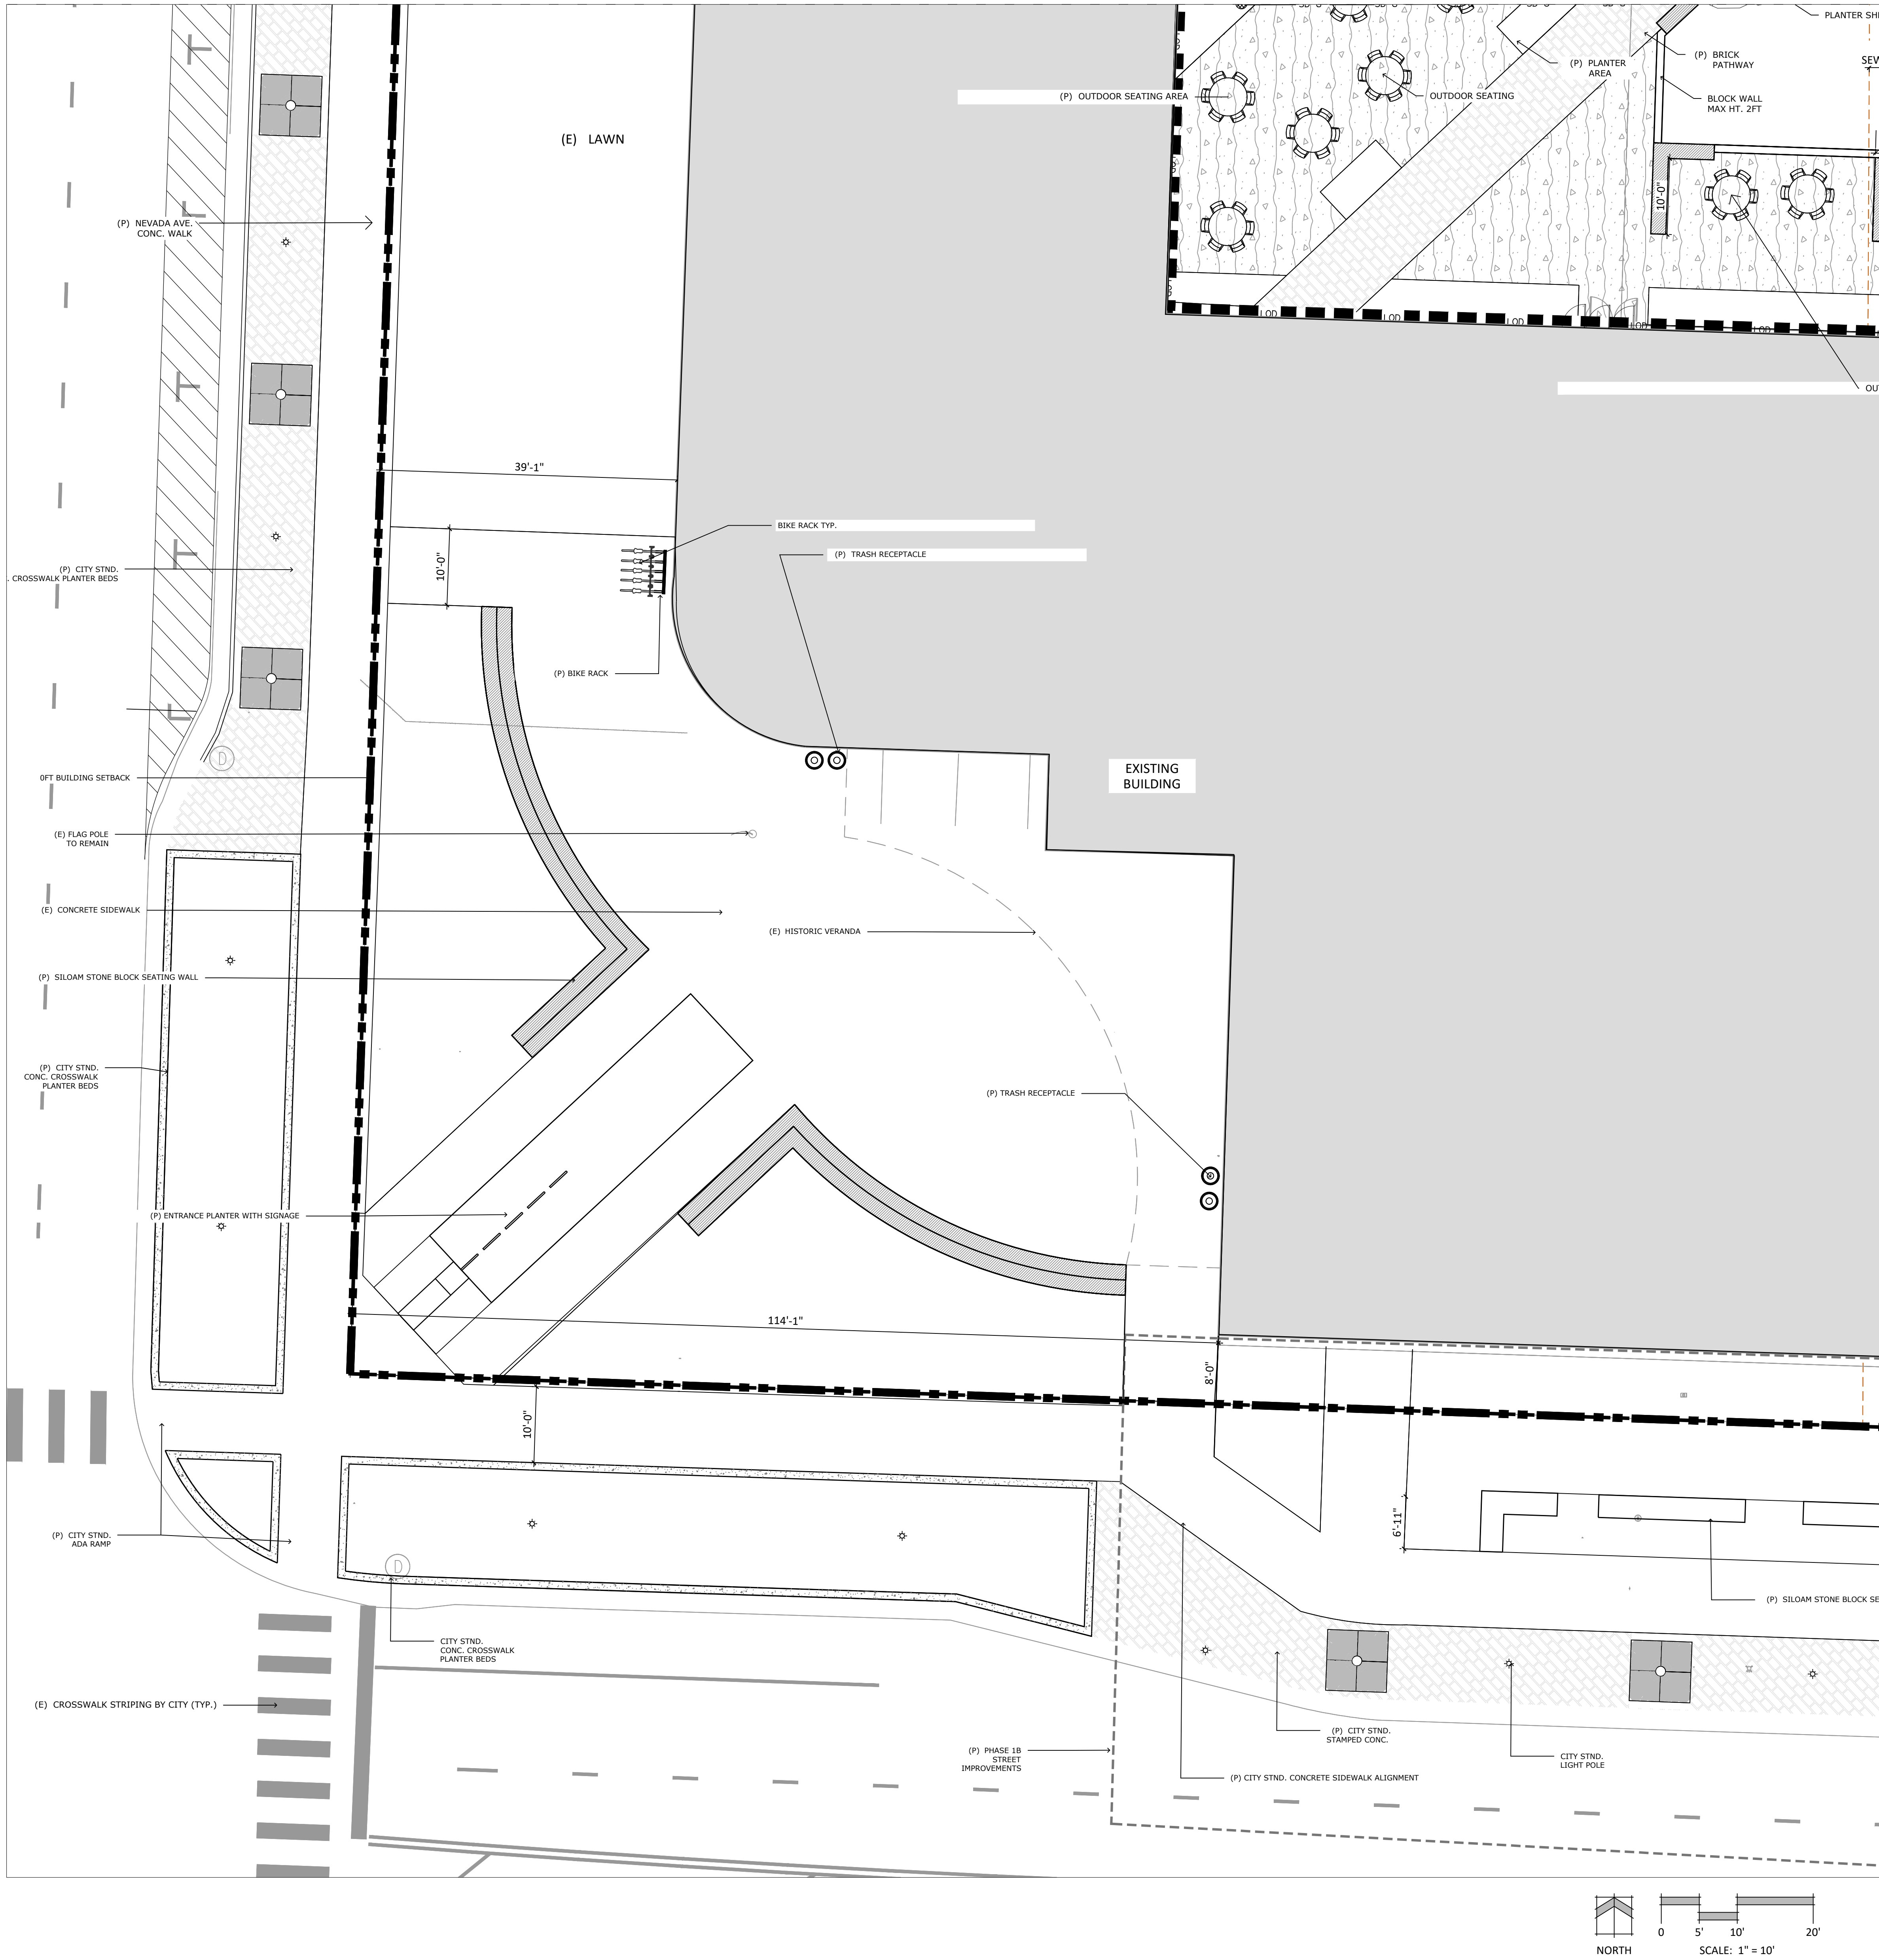

KEY MAP

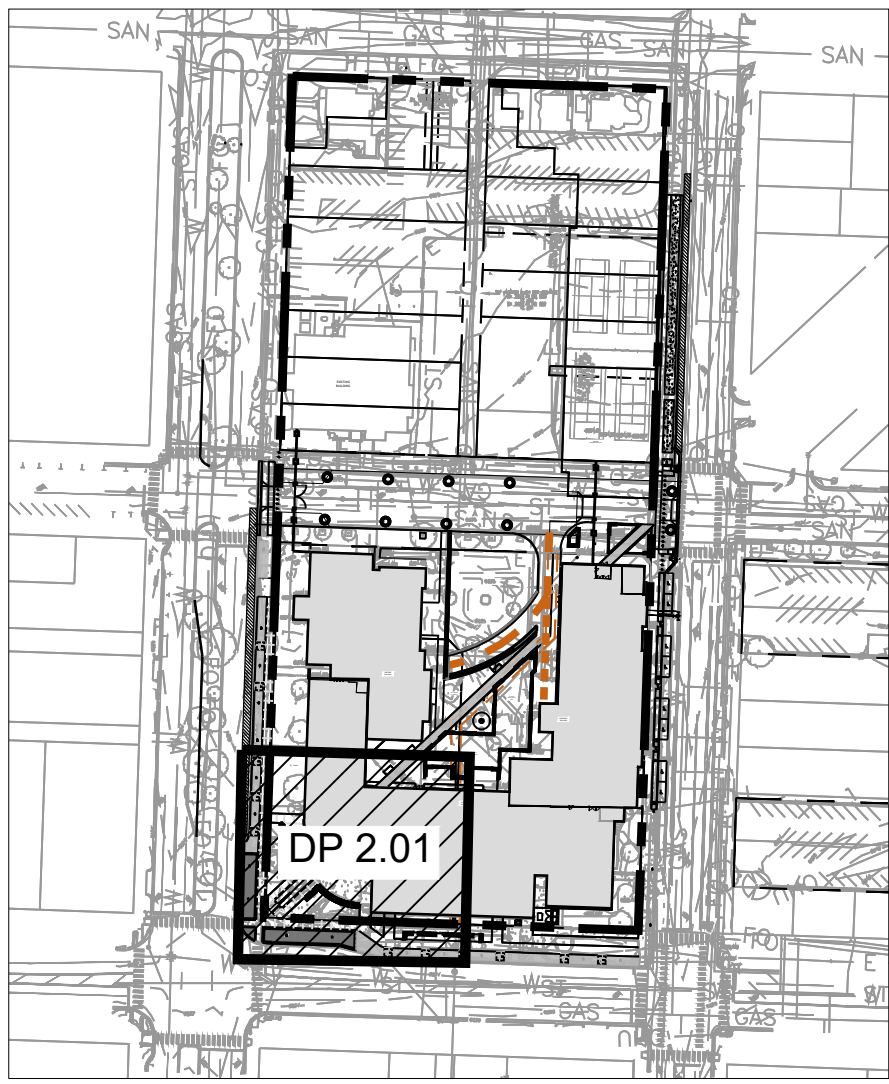


LINE TYPE LEGEND

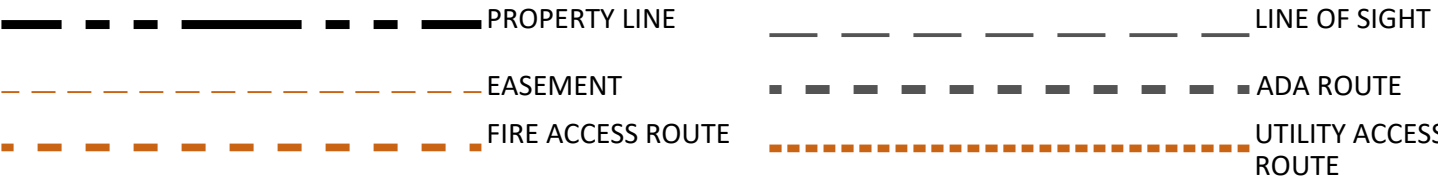



LEGEND




HARDSCAPE LEGEND

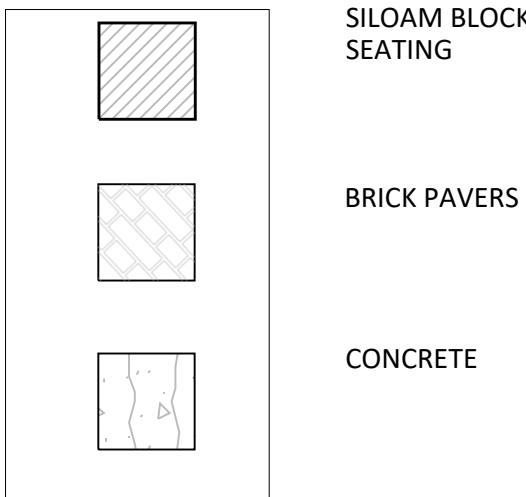

Autocad Docs://2024-070.00 Palmer HS Transformation/2024-070.00 Palmer HS Transformation_Arch_V05.rvt
6/23/2025 9:25:35 PM

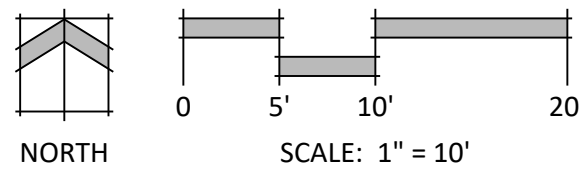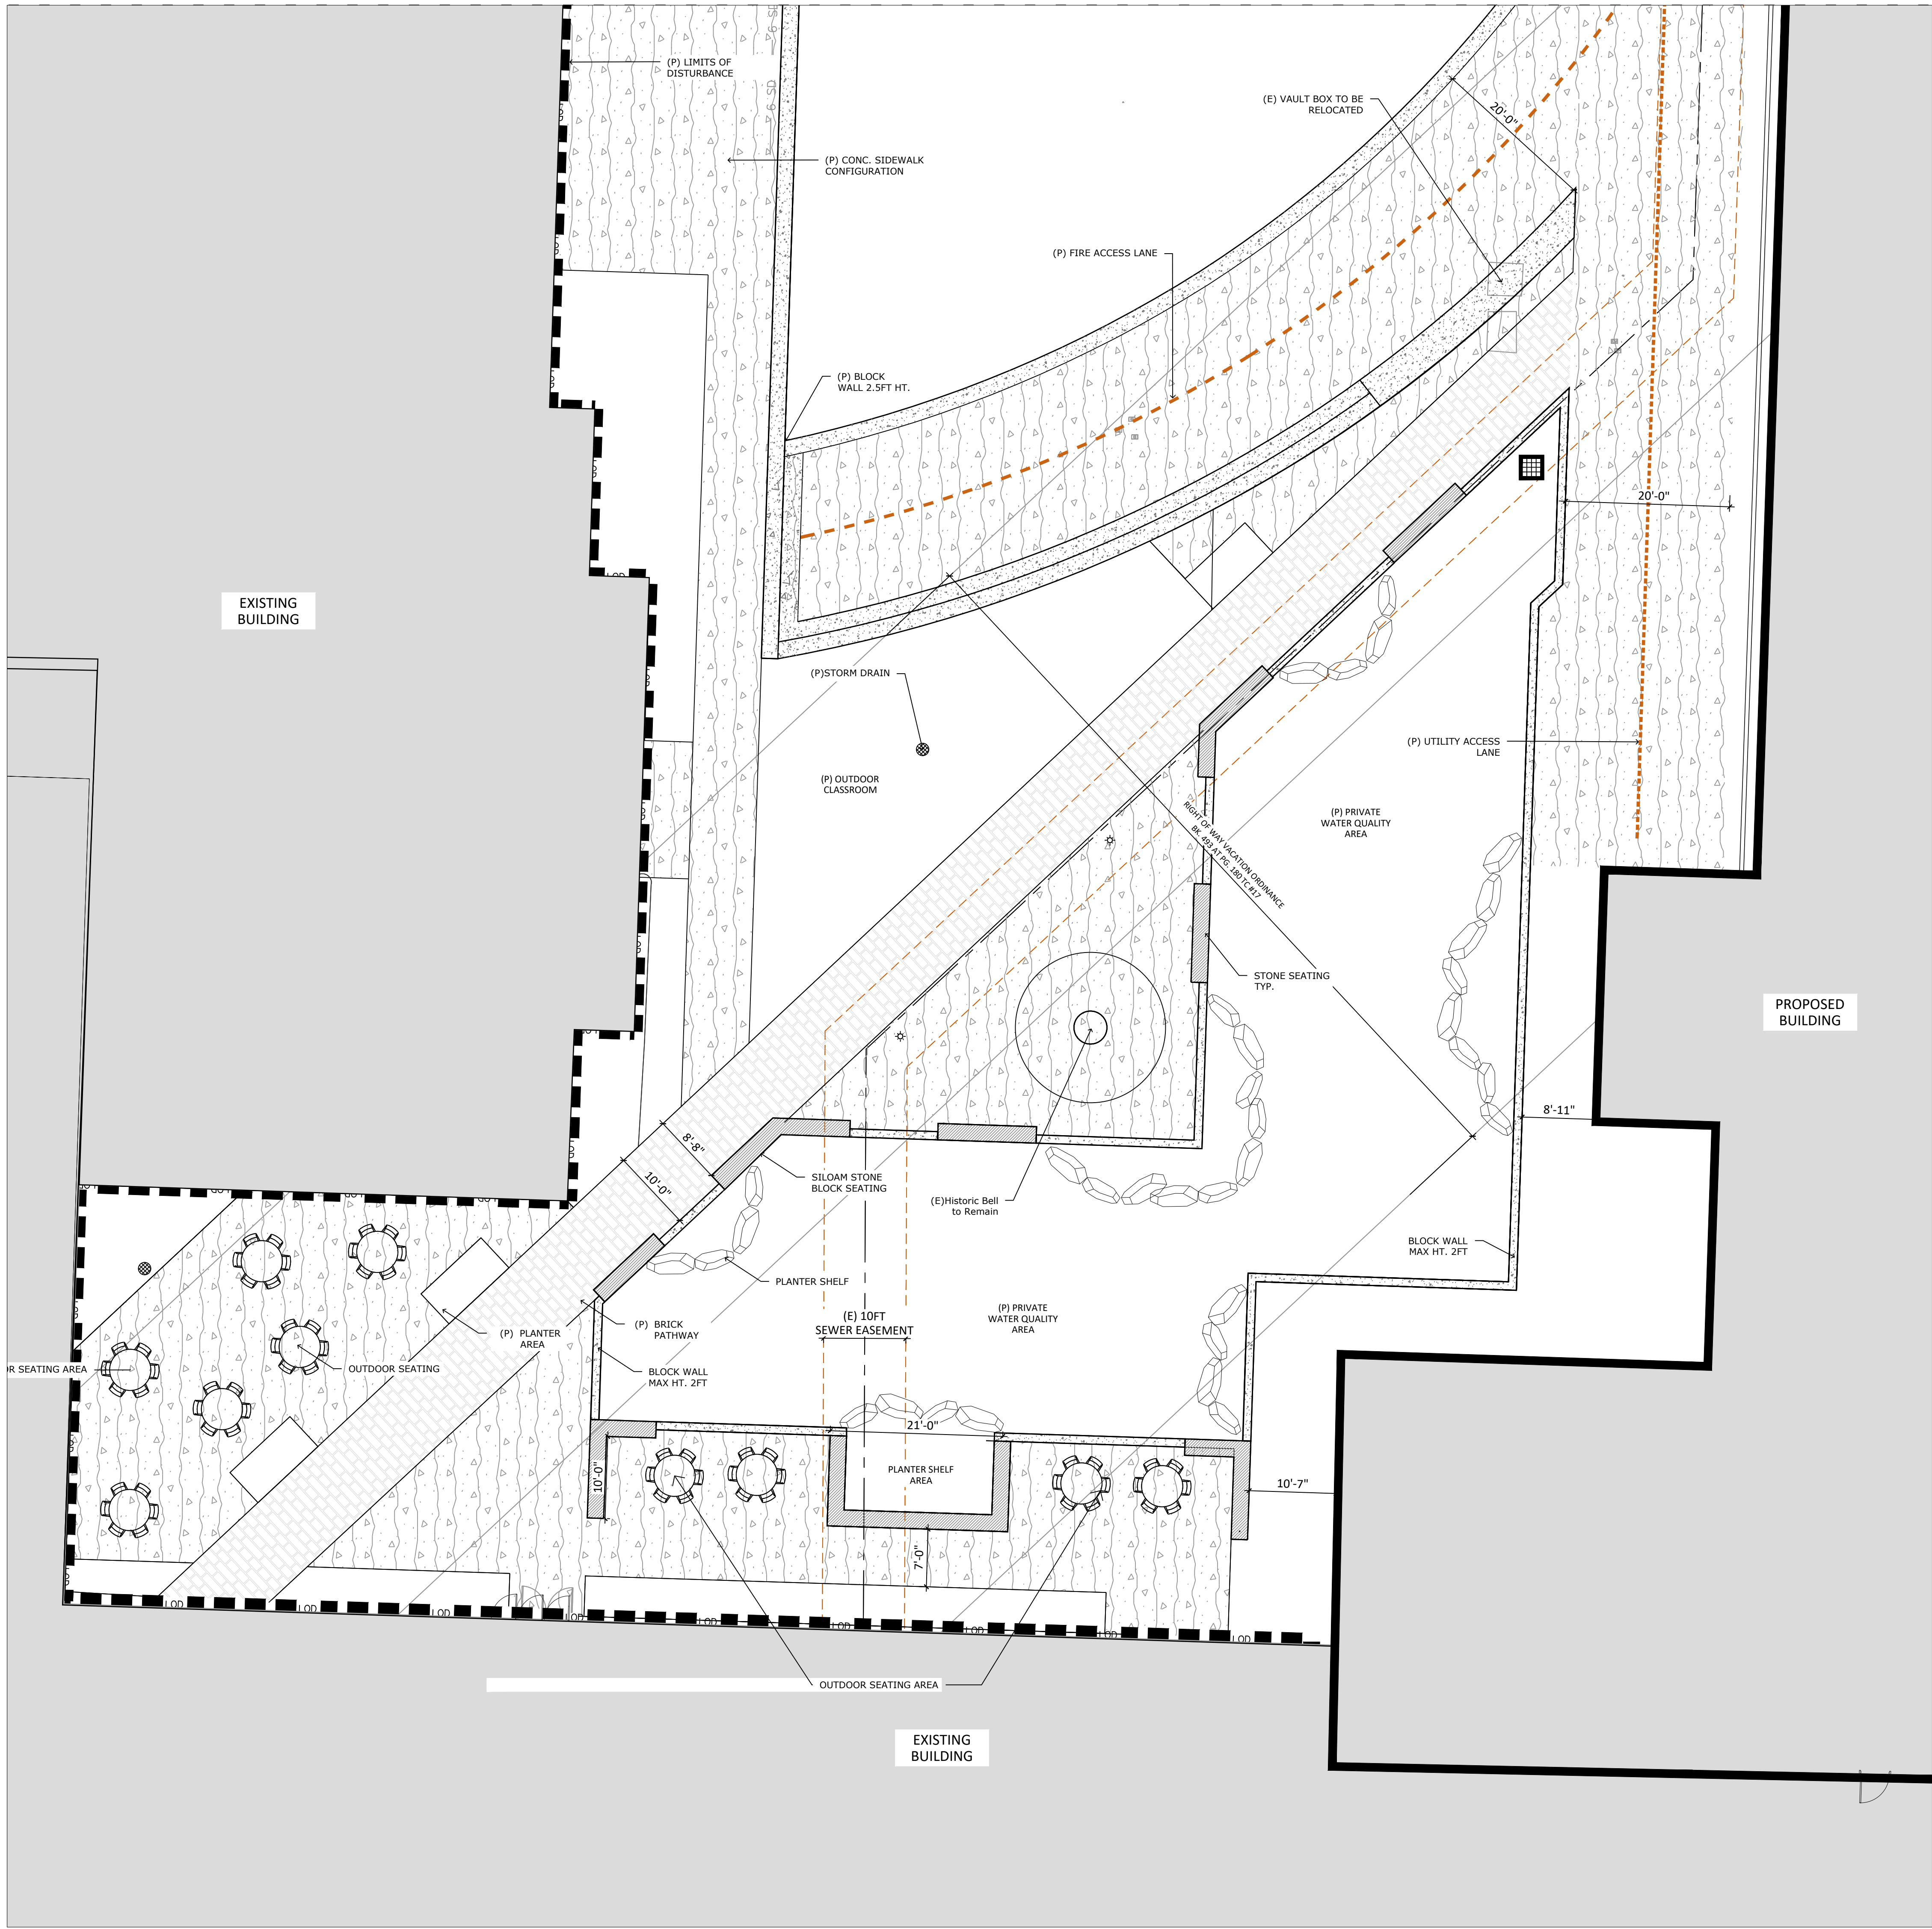

KEY MAP

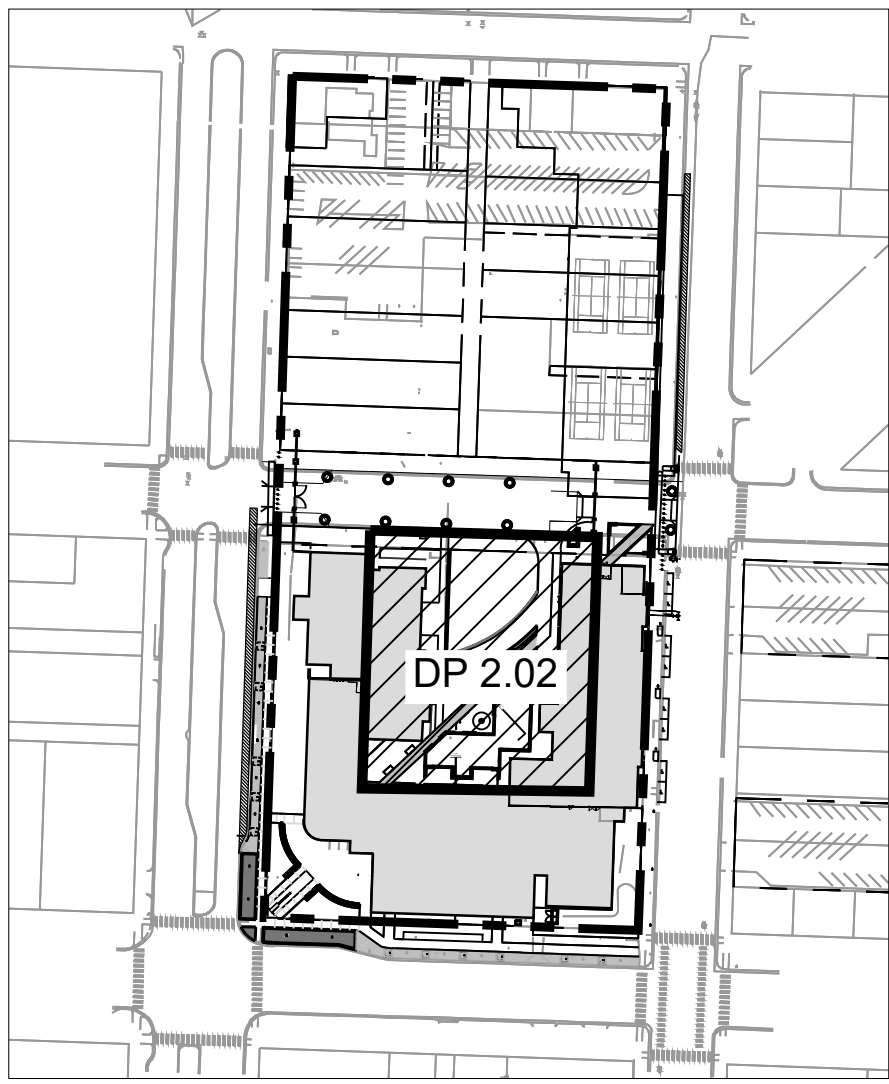

LINE TYPE LEGEND

---	PROPERTY LINE	---	LINE OF SIGHT
- - - - -	EASEMENT	- - - - -	ADA ROUTE
- - - - -	FIRE ACCESS ROUTE	- - - - -	UTILITY ACCESS ROUTE


LEGEND

(P)	PROPOSED	TYP.	TYPICAL
(E)	EXISTING		


HARDSCAPE LEGEND

	SILOAM BLOCK SEATING
	BRICK PAVERS
	CONCRETE

Autocad Docs:\2024-0701.00 Palmer HS Transformation\2024-0701.00 Palmer HS Transformation_Arch_V05.rvt
6/23/2025 9:25:35 PM

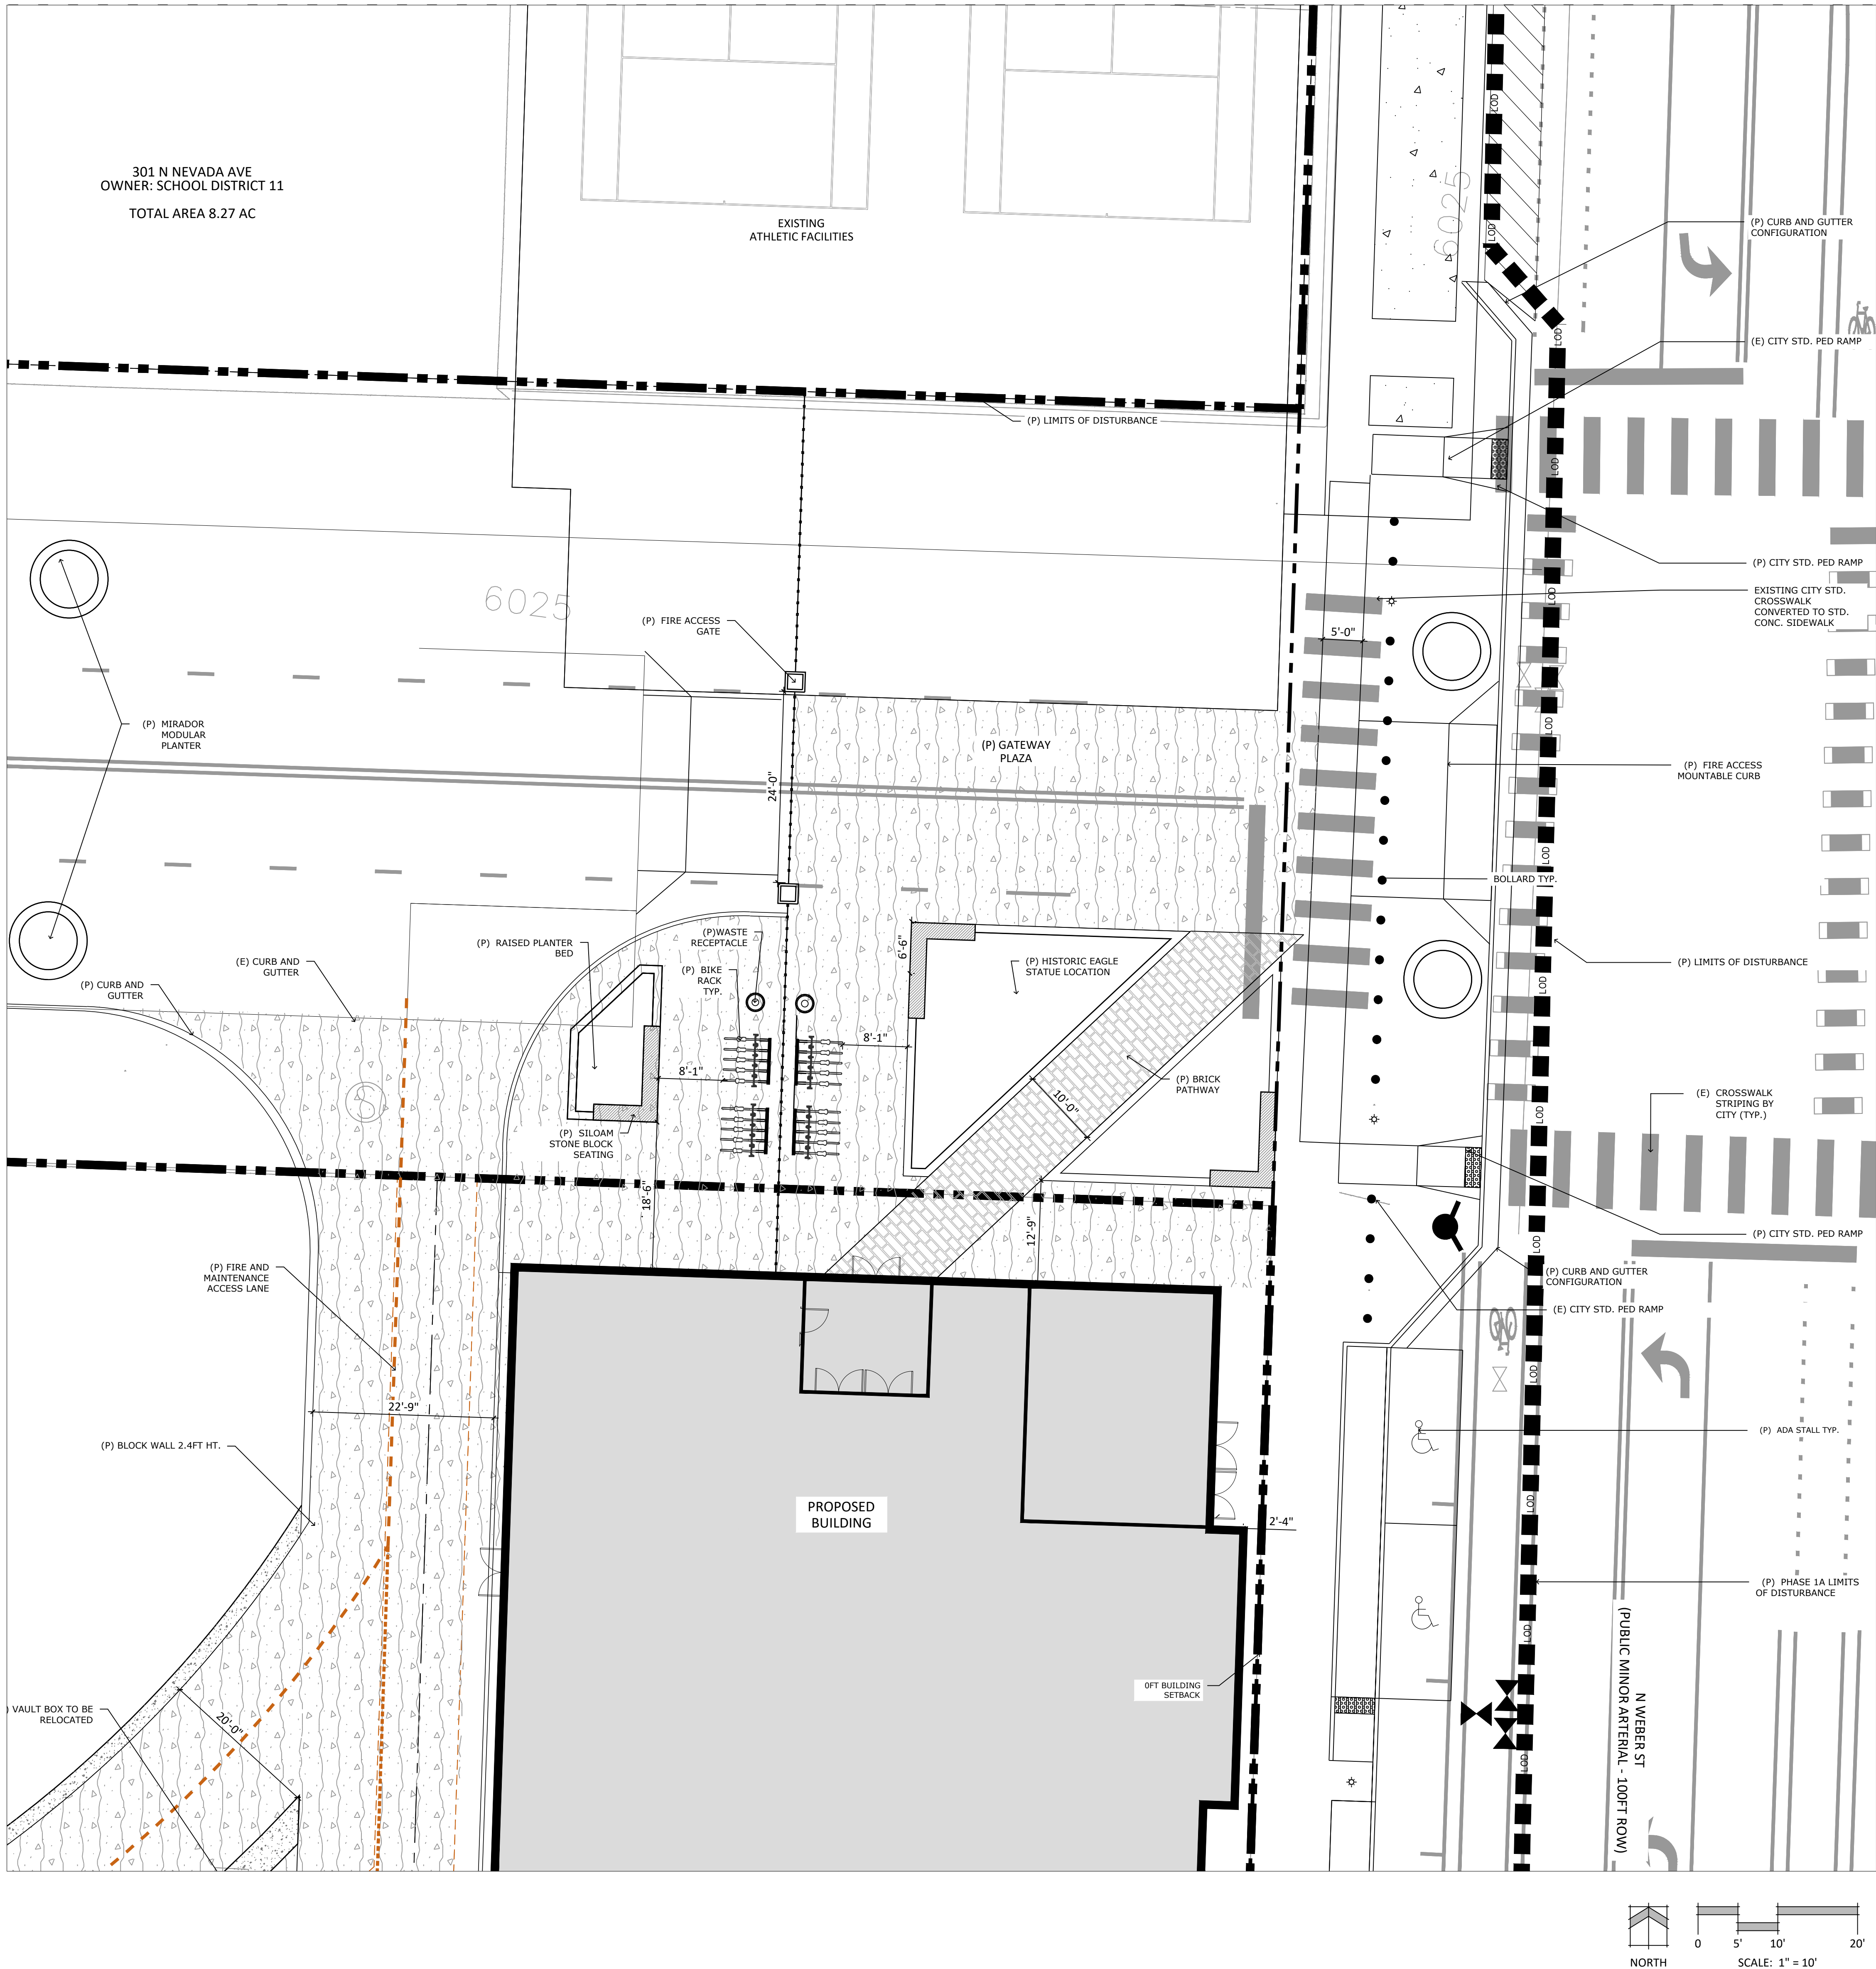

KEY MAP

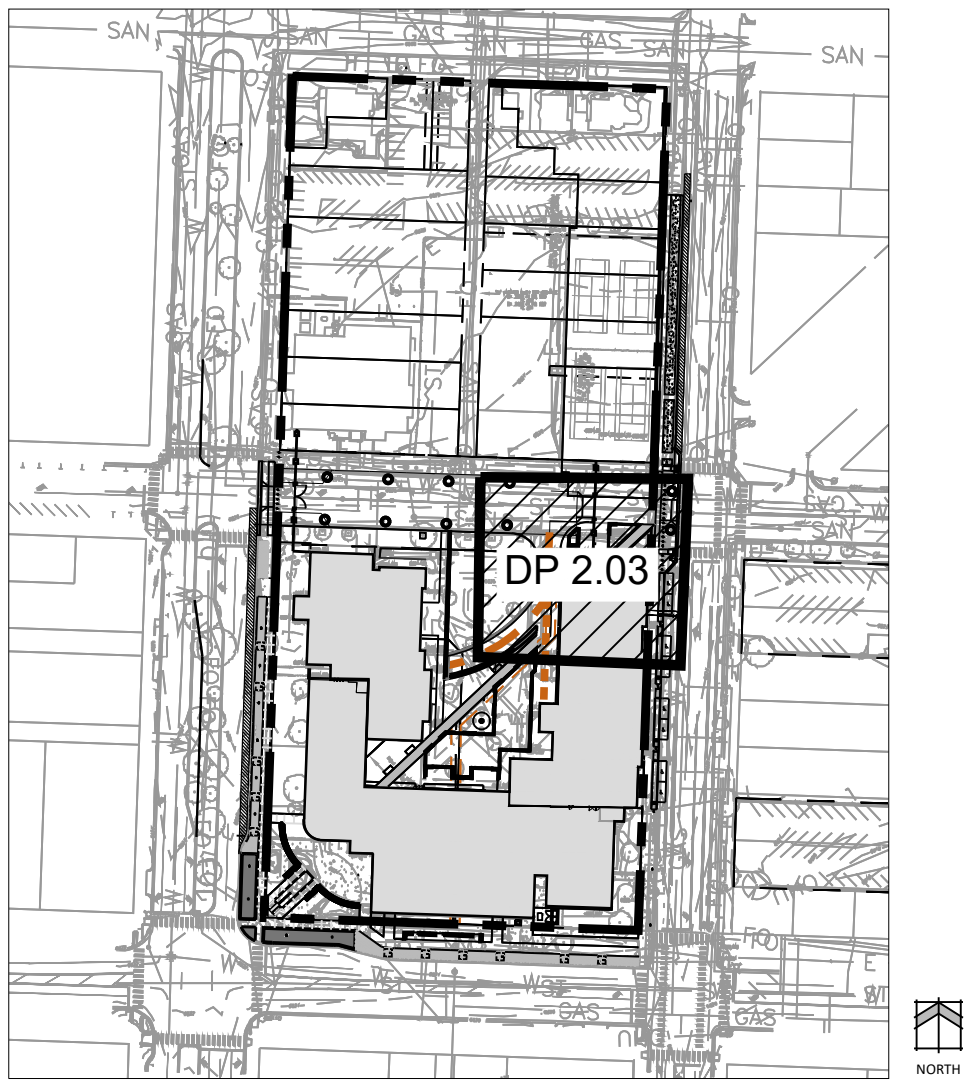

LINE TYPE LEGEND

—	PROPERTY LINE	---	LINE OF SIGHT
- - -	EASEMENT	- - -	ADA ROUTE
- - -	FIRE ACCESS ROUTE	- - -	UTILITY ACCESS ROUTE

LEGEND


(P)	PROPOSED	TYP.	TYPICAL
(E)	EXISTING		

HARDSCAPE LEGEND


	SILOAM BLOCK SEATING
	BRICK PAVERS
	CONCRETE

* USE FIBER MESH REINFORCED CONCRETE THROUGHOUT.
MEDIUM BROOM FINISH.
STANDARD CONCRETE COLOR.

FOR ALL EXPANSION JOINTS:
1/2" WIDE, FULL DEPTH OF CONCRETE.
1/2" DEEP POURED URETHANE SEALANT OVER
FIBERBOARD.
SEALANT COLOR TO MATCH STANDARD CONCRETE.

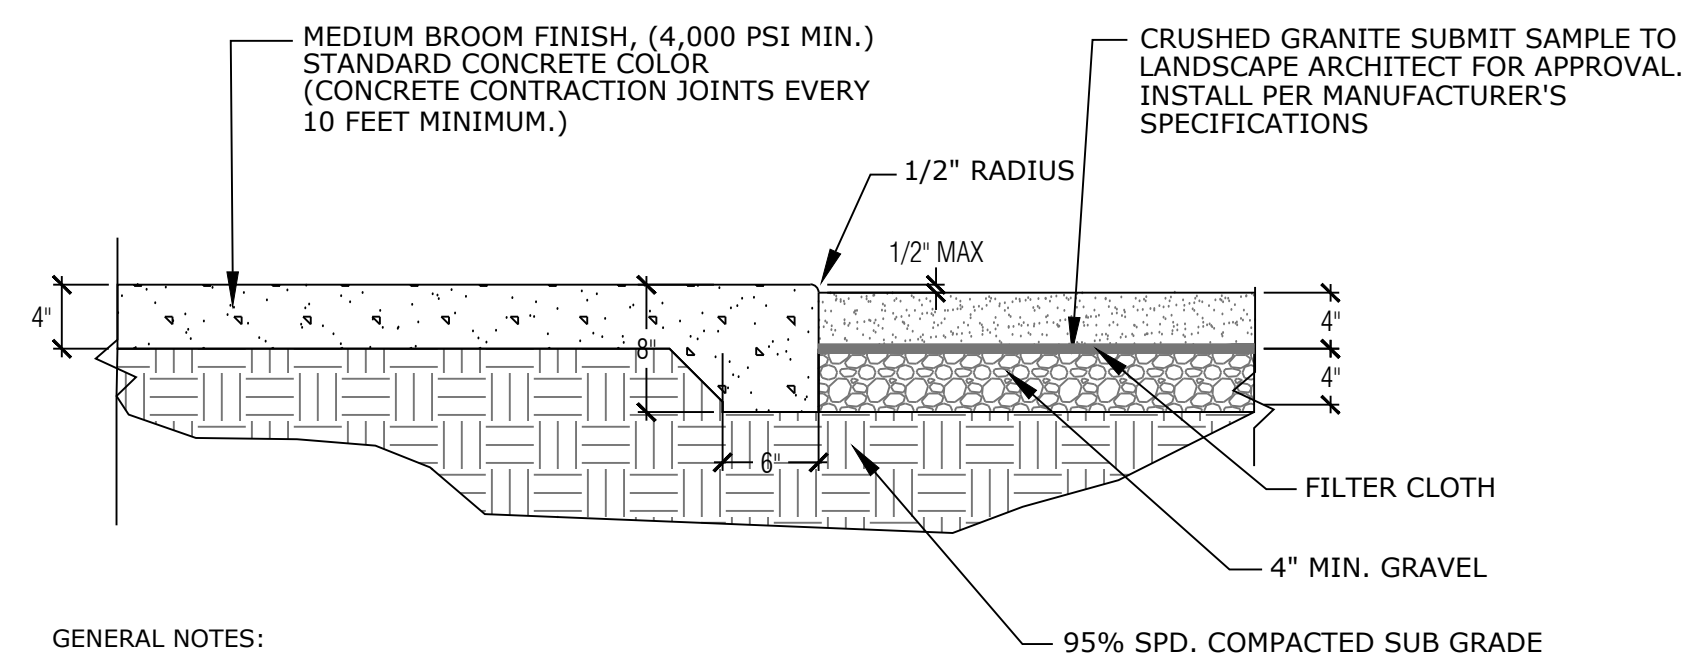

GENERAL NOTES:
1. TO BE INSTALLED PER MANUFACTURER SPECIFICATIONS

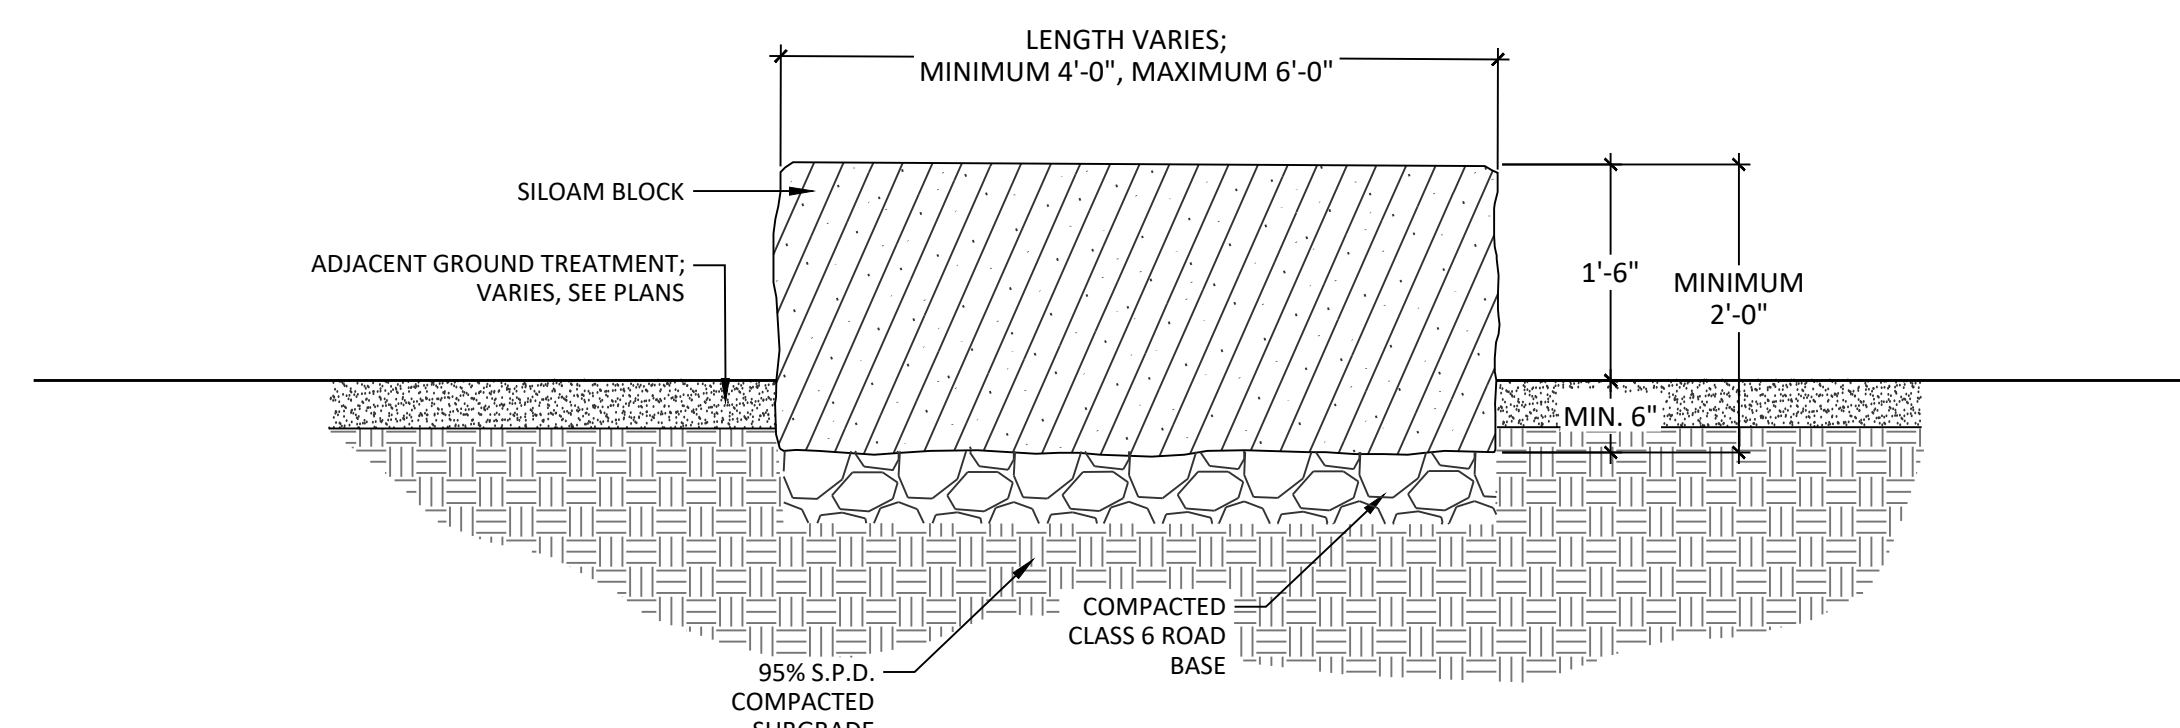


NOT TO SCALE

2)

5

NOTES:


- 1.) Post size depends on fence height, weight and wind loads. See *MONTAGE™* specifications for post sizing chart.
- 2.) See *Ameristar* gate table for standard out to outs. Custom gate openings available for special out to out/leaf widths.
- 3.) Additional styles of gate hardware are available on request. This could change the Latch & Hinge Clearance.
- 4.) Third rail required for *Double Rings*.
- 5.) Available in 3" air space and/or Flush Bottom on most Heights

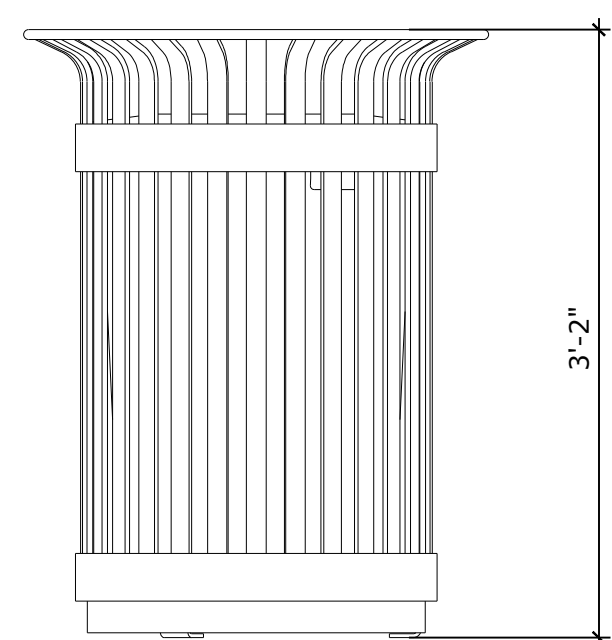

MANUFACTURER: MAGLIN
MOUNTING: PER MANUFACTURER'S
SPECIFICATIONS
MODEL: MLWR200-32
CONTACT: AMBER DUNPHY
800-716-5506 X 264
ADUNPHY@MAGLIN.COM

NOTES:

1. FINISH BLACK MATTE
2. RECEPTACLE TYPE SHOWN OR APPROVED EQUAL
3. CONTRACTOR TO PROVIDE A 6" CONCRETE PAD TO SURFACE MOUNT WHEN SHOWN IN SOFT SURFACE.

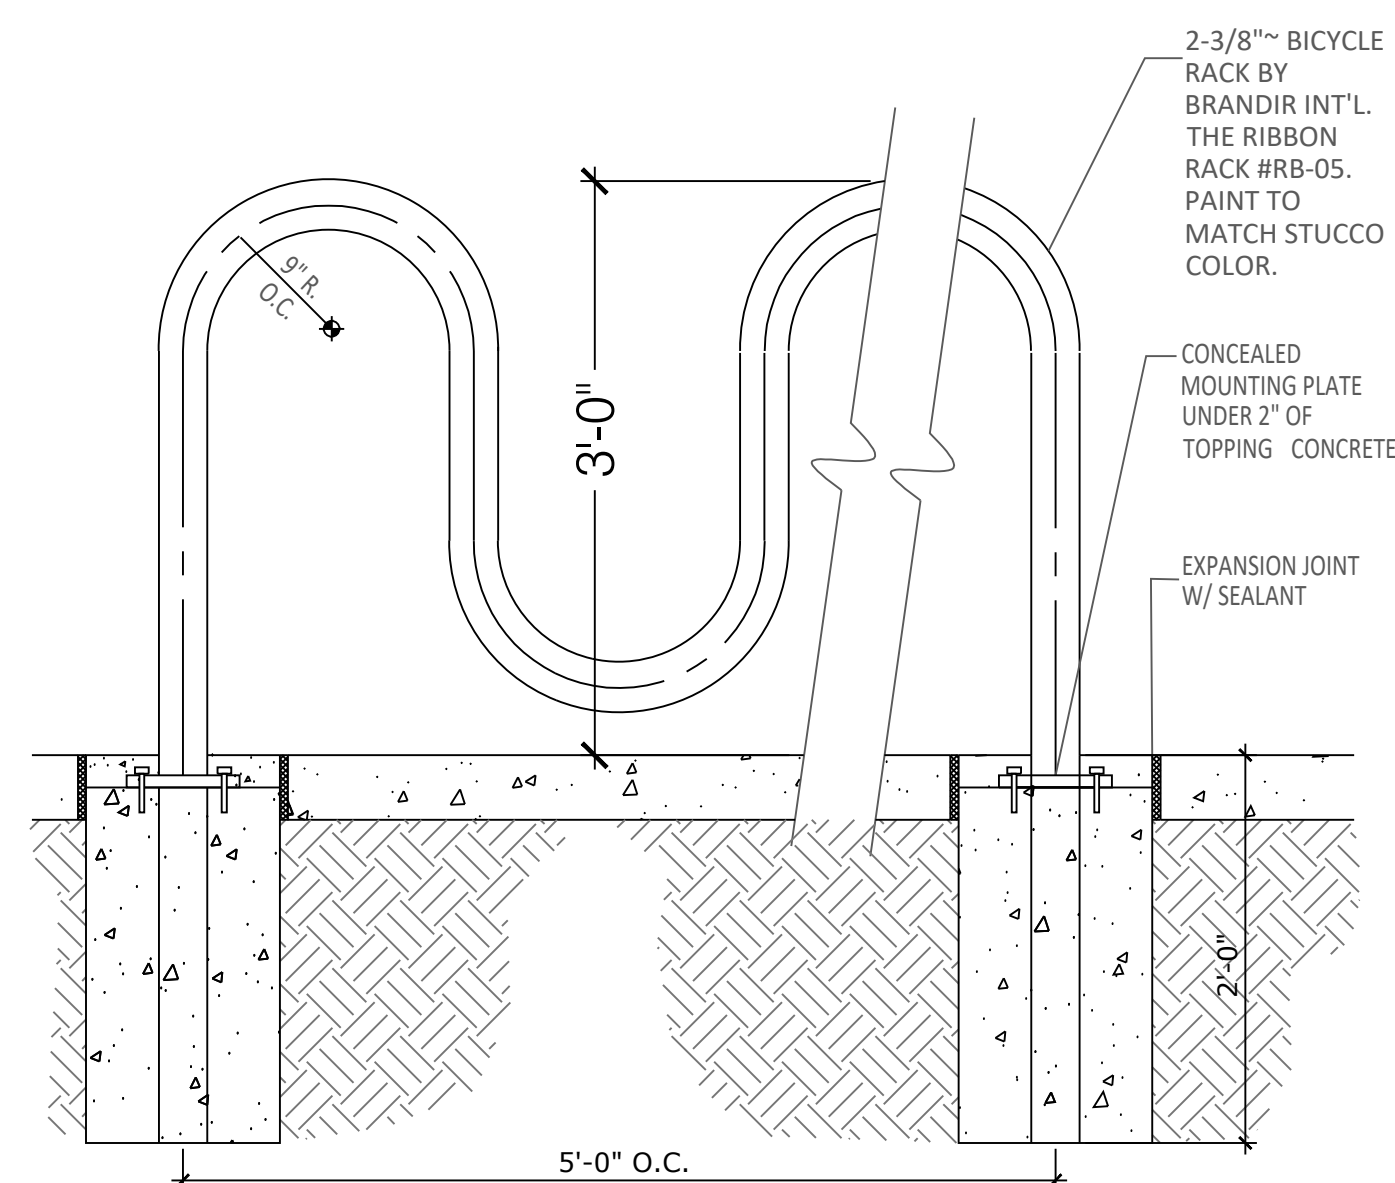


NOT TO SCALE

E


6

NOT TO

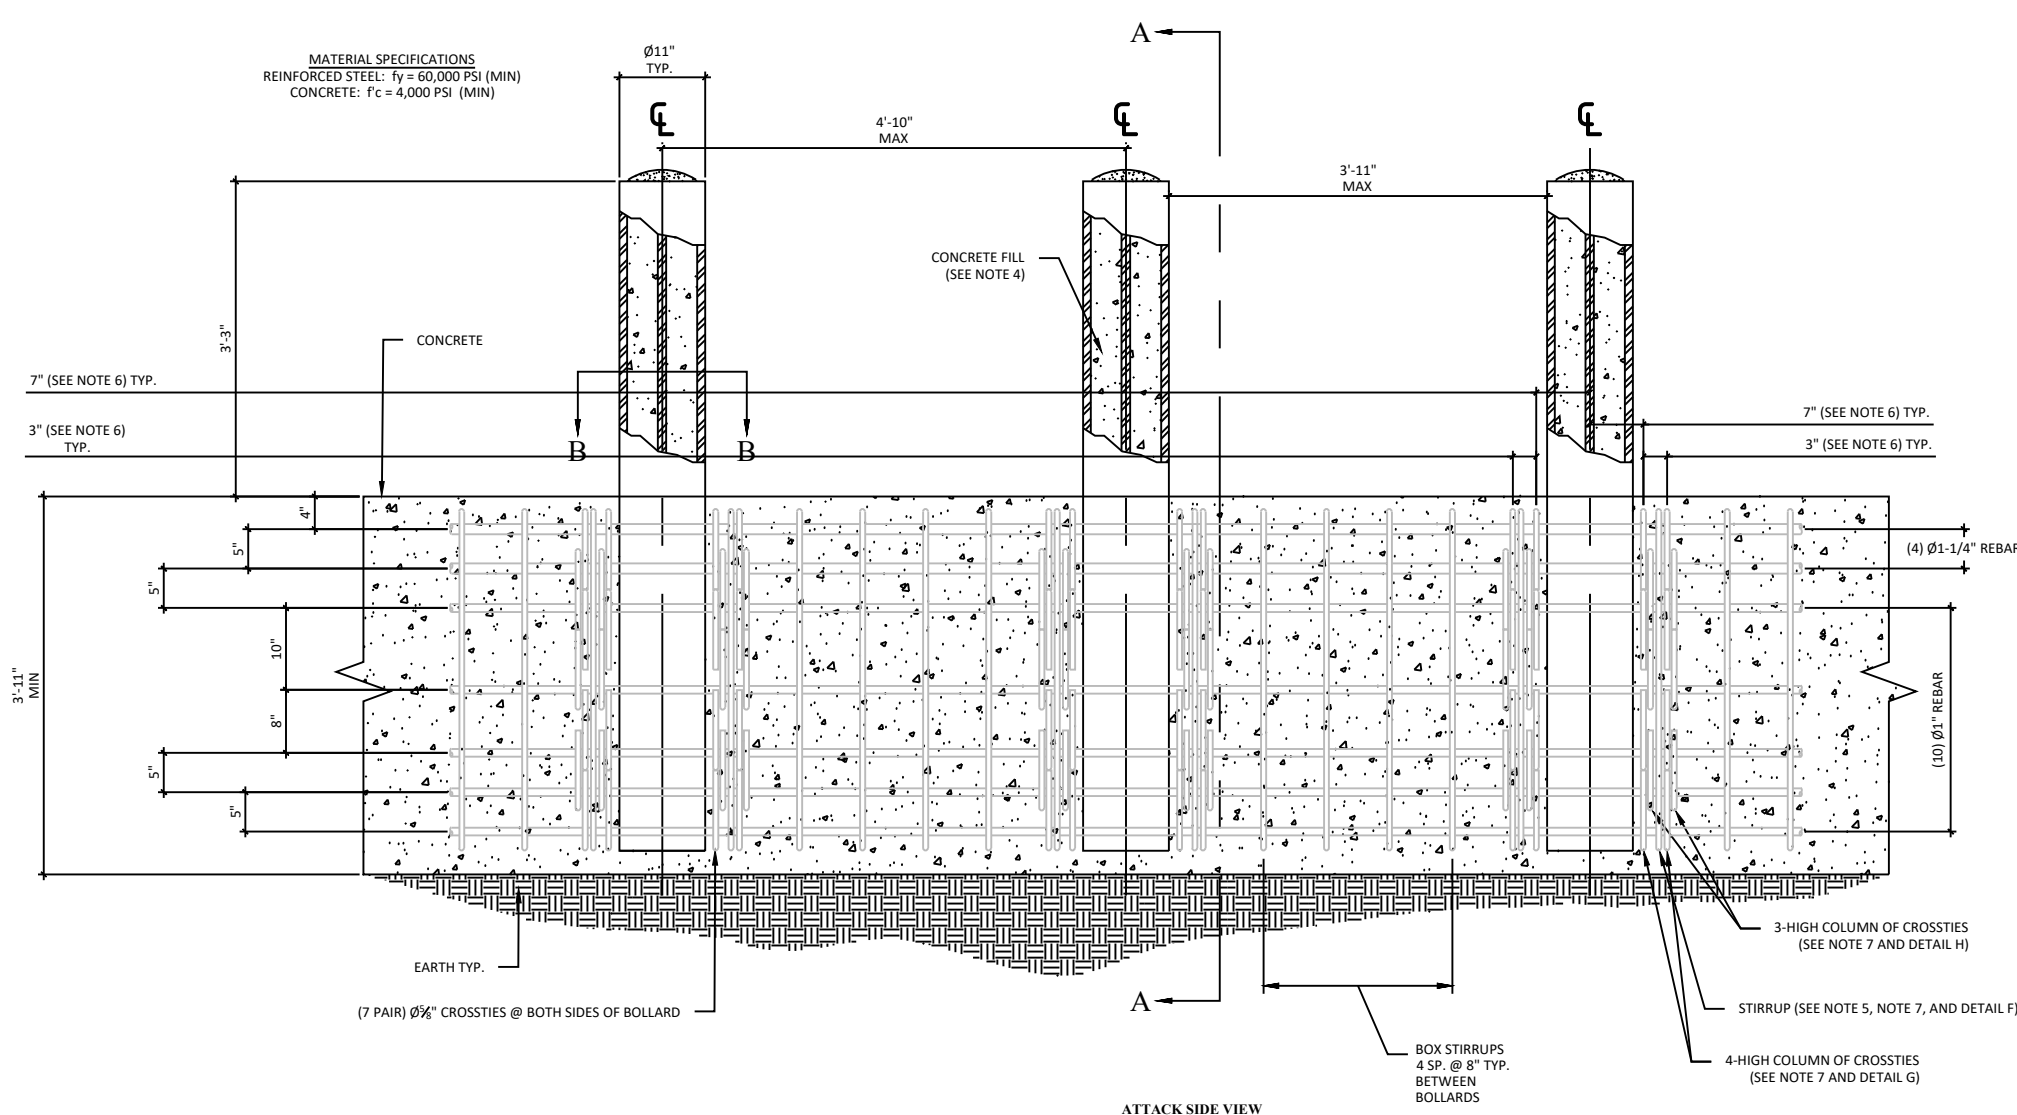


NOT TO SCALE

P-PA3-07

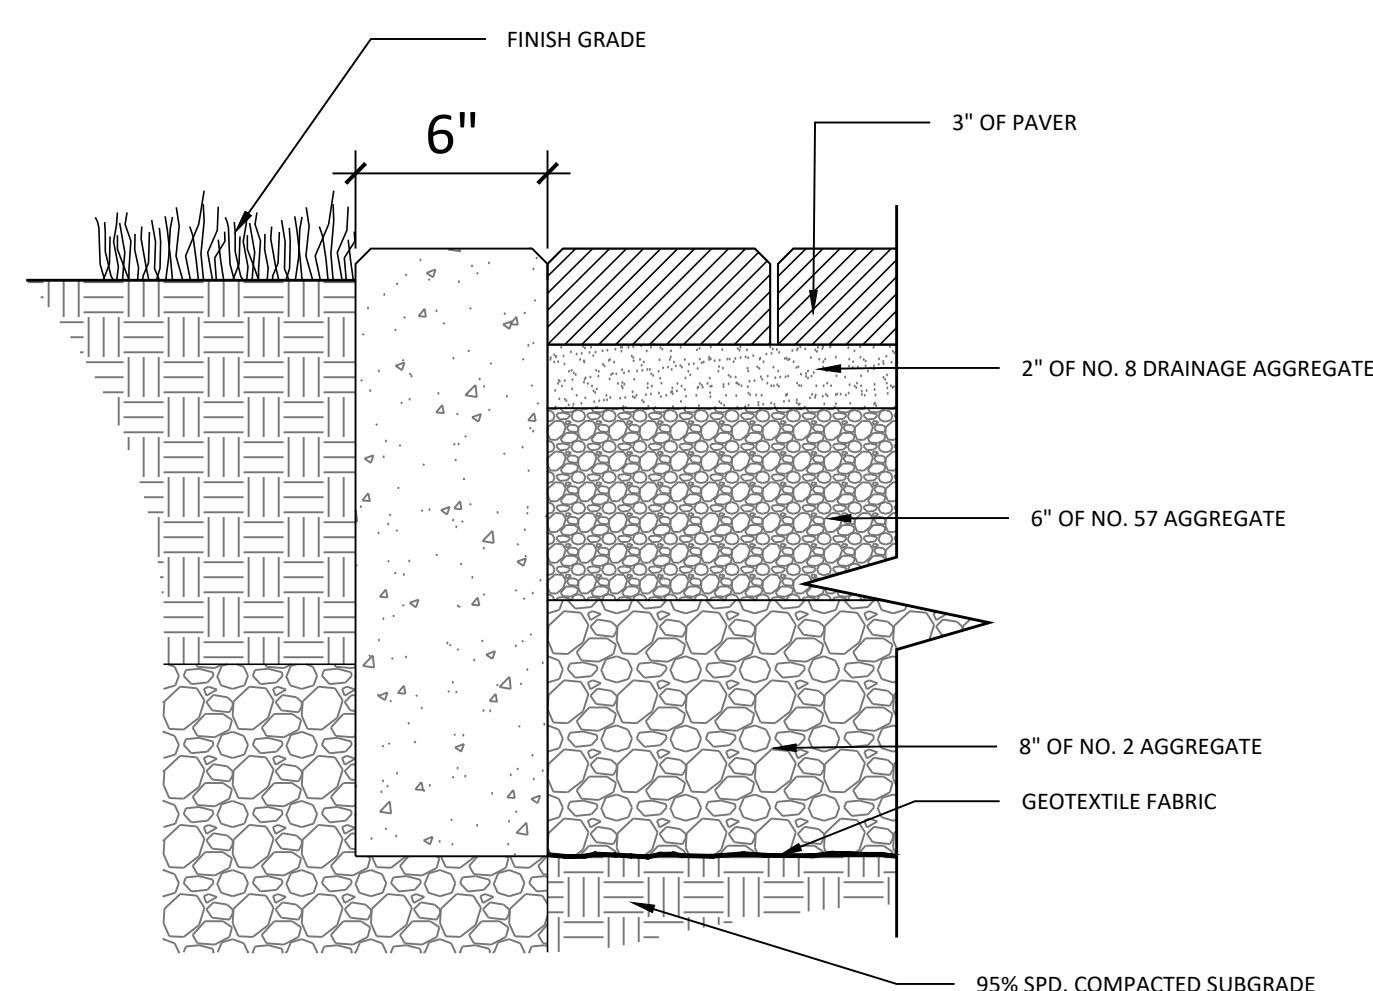

9

N-ED-10

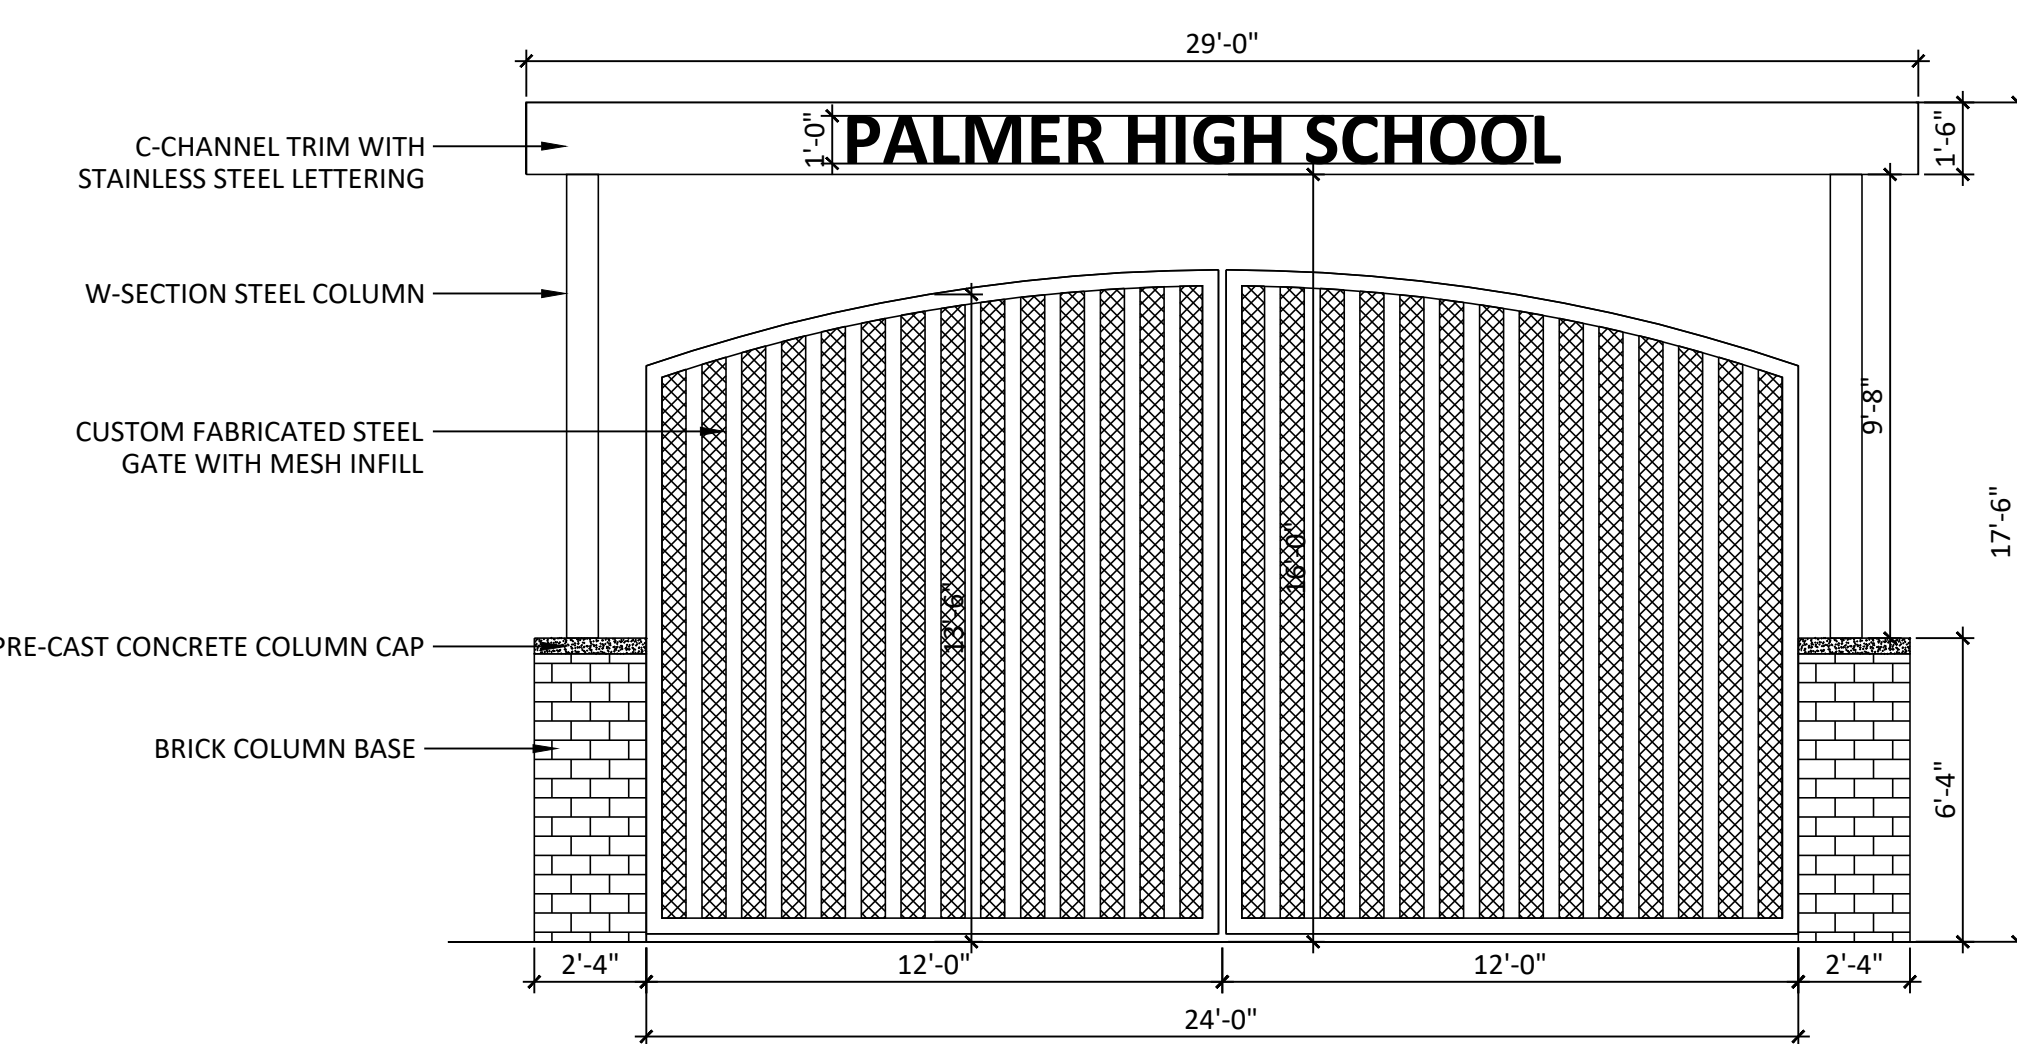

NOT TO SCALE

P-PA3-08

NOTE: COORDINATE WITH CITY TRAFFIC FOR
CONVERSION OF EXISTING TRAFFIC SIGNALS ON EACH
SIDE OF BOULDER STREET TO 3-LEG OPERATION

20' 0' 20' 40'
ORIGINAL SCALE: 1"=20' (30"x42" SHEET)
CONTOUR INTERVAL: 1'

rta

ARCHITECTS
PERKINS
EASTMAN

19 SOUTH TEJON ST., SUITE 300
COLORADO SPRINGS, CO. 80903
TEL: 719-471-7566
FAX: 719-471-1174
www.rtaarchitects.com

JPS
ENGINEERING

19 E. Wilamette Ave.
Colorado Springs, CO
80903
PH: 719-477-9429
FAX: 719-471-0766
www.jsengr.com

**PALMER HIGH SCHOOL TRANSFORMATION
COLORADO SPRINGS SCHOOL DISTRICT 11**

301 N. NEVADA AVENUE
COLORADO SPRINGS, CO 80903

COPYRIGHT RTA, INC.

SHEET TITLE
**CIVIL
DEMOLITION
PLAN**

RTA PROJECT NUMBER
2024-070.00
DATE
07/01/2025
REVISIONS

REVISIONS
DATE DESCRIPTION

QA/QC APPROVAL:
DRAWN BY: PV
CHECKED BY: JPS


ISSUED FOR:
DEVELOPMENT PLAN
SHEET NO.
C0010


KEYED NOTES:

⑥ DISCONNECT EX. GAS SERVICE PER
MEP DEMO PLANS AND CSU
STANDARDS

⑦ DISCONNECT EX. ELECTRIC SERVICE PER
ELECTRICAL DEMO PLANS AND CSU
STANDARDS

② BENCHMARK:
COLORADO SPRINGS FMS;
DATUM=NAVD88

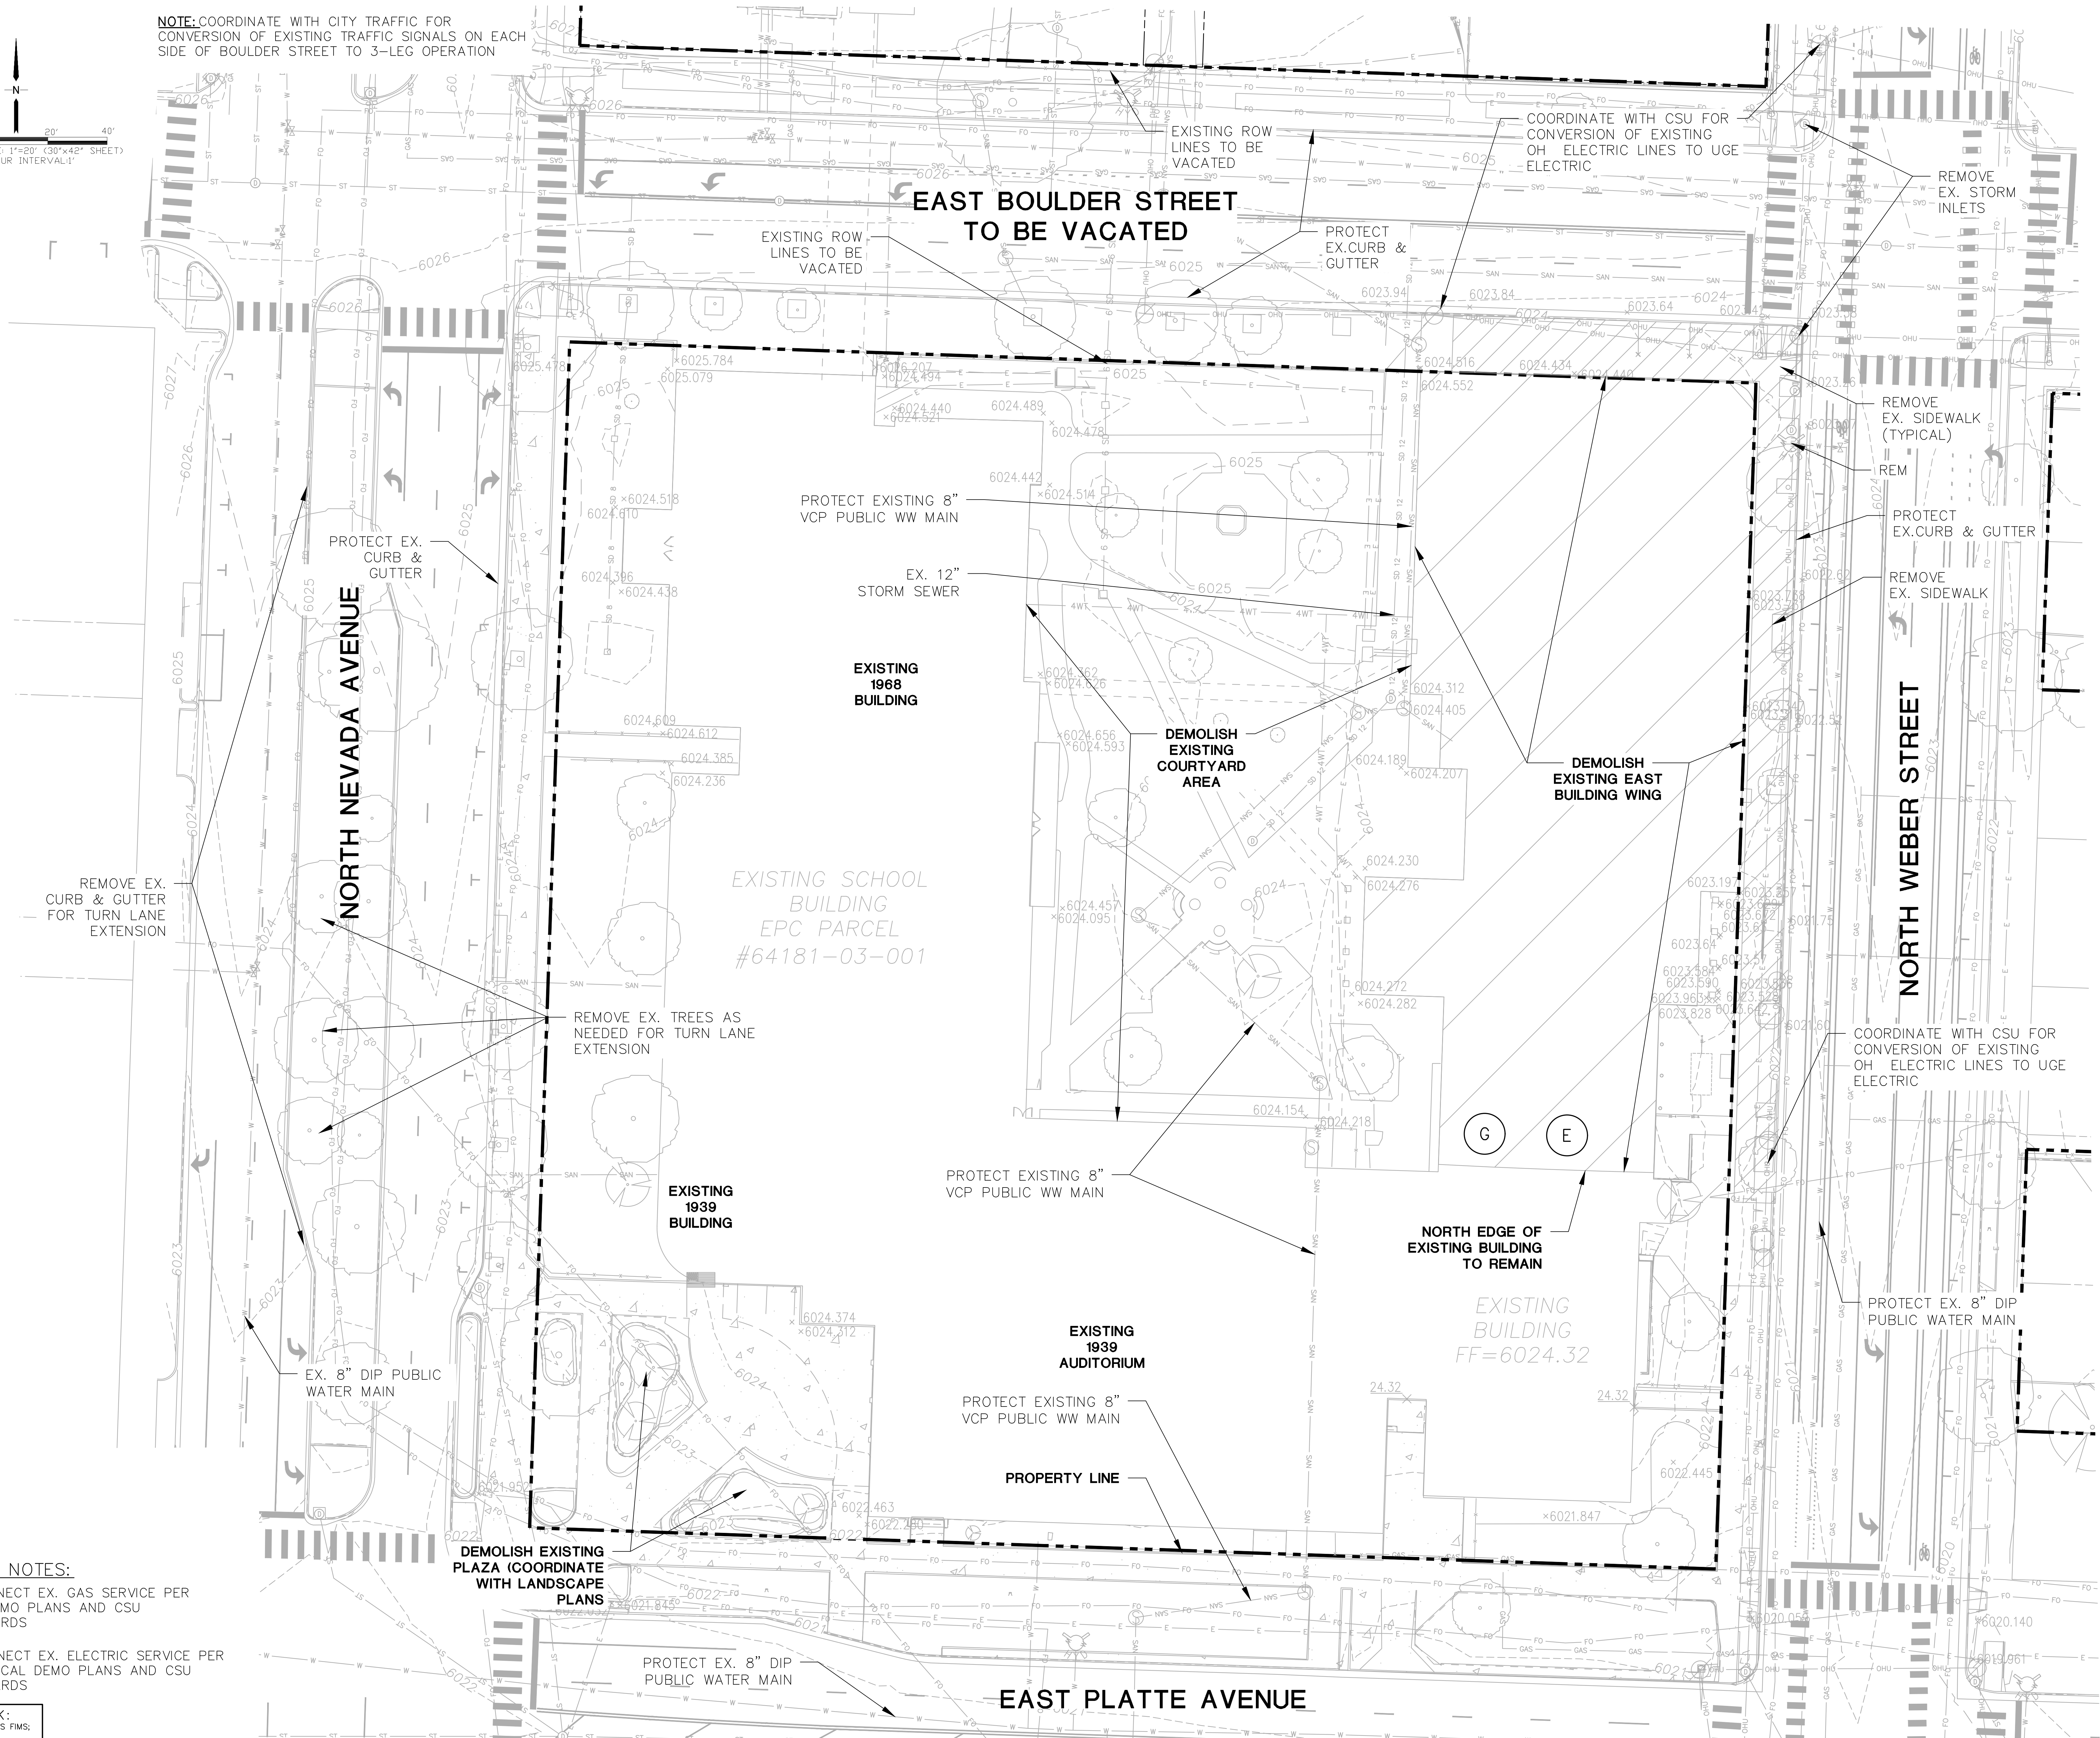

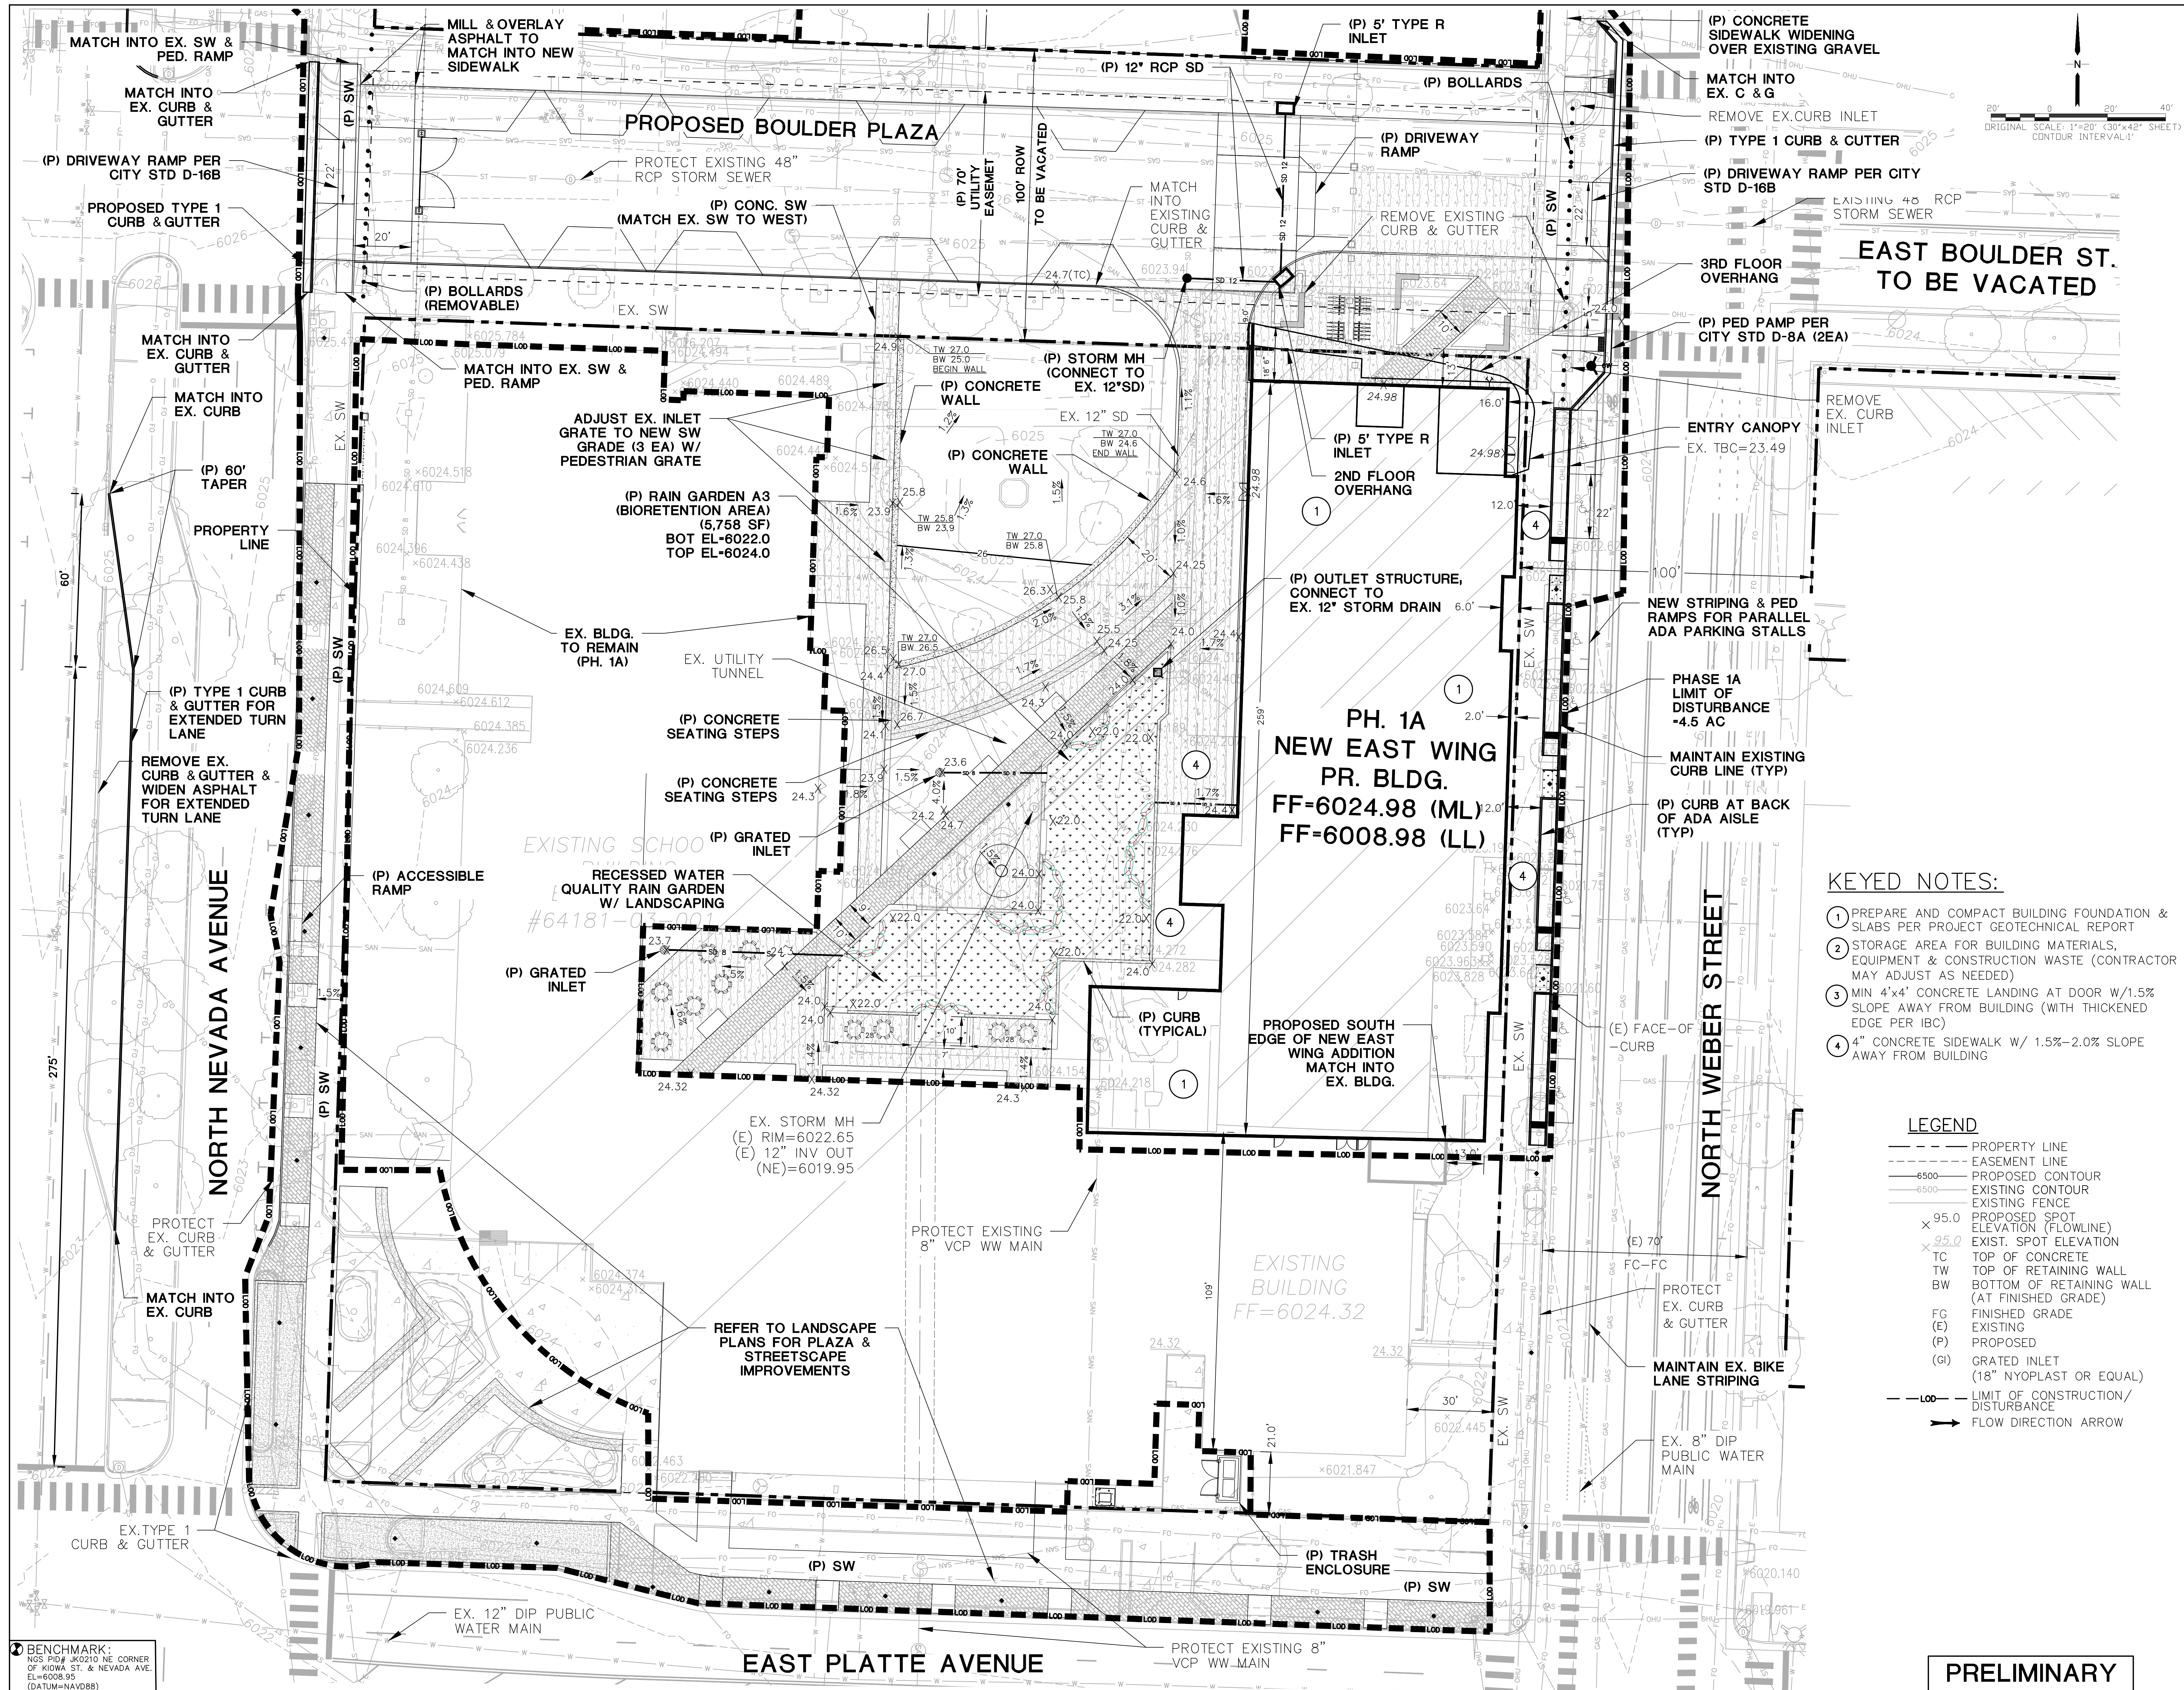

rtar
ARCHITECTS
**PERKINS
EASTMAN**

19 SOUTH TEJON ST., SUITE 300
COLORADO SPRINGS, CO. 80903
TEL: 719-471-7566
FAX: 719-471-1174
www.rtaarchitects.com

JPS
ENGINEERING

19 E. Wilamette Ave.
Colorado Springs, CO
80903
PH: 719-477-9429
FAX: 719-471-0766
www.jpsengr.com

PALMER HIGH SCHOOL TRANSFORMATION
COLORADO SPRINGS SCHOOL DISTRICT 11

301 N. NEVADA AVENUE
COLORADO SPRINGS, CO 80903



COPYRIGHT RTA, INC.

SHEET TITLE
**SOUTH SITE
GRADING PLAN
(PH. 1A)**

RTA PROJECT NUMBER
2024-070-00
DATE
07/01/2025
REVISIONS
DATE DESCRIPTION

QA/QC APPROVAL:
DRAWN BY: PV
CHECKED BY: JPS
ISSUED FOR:
DEVELOPMENT PLAN
SHEET NO.
C0200

PRELIMINARY

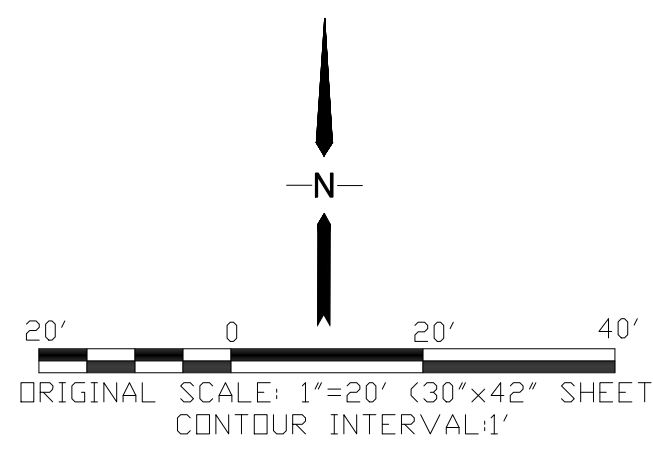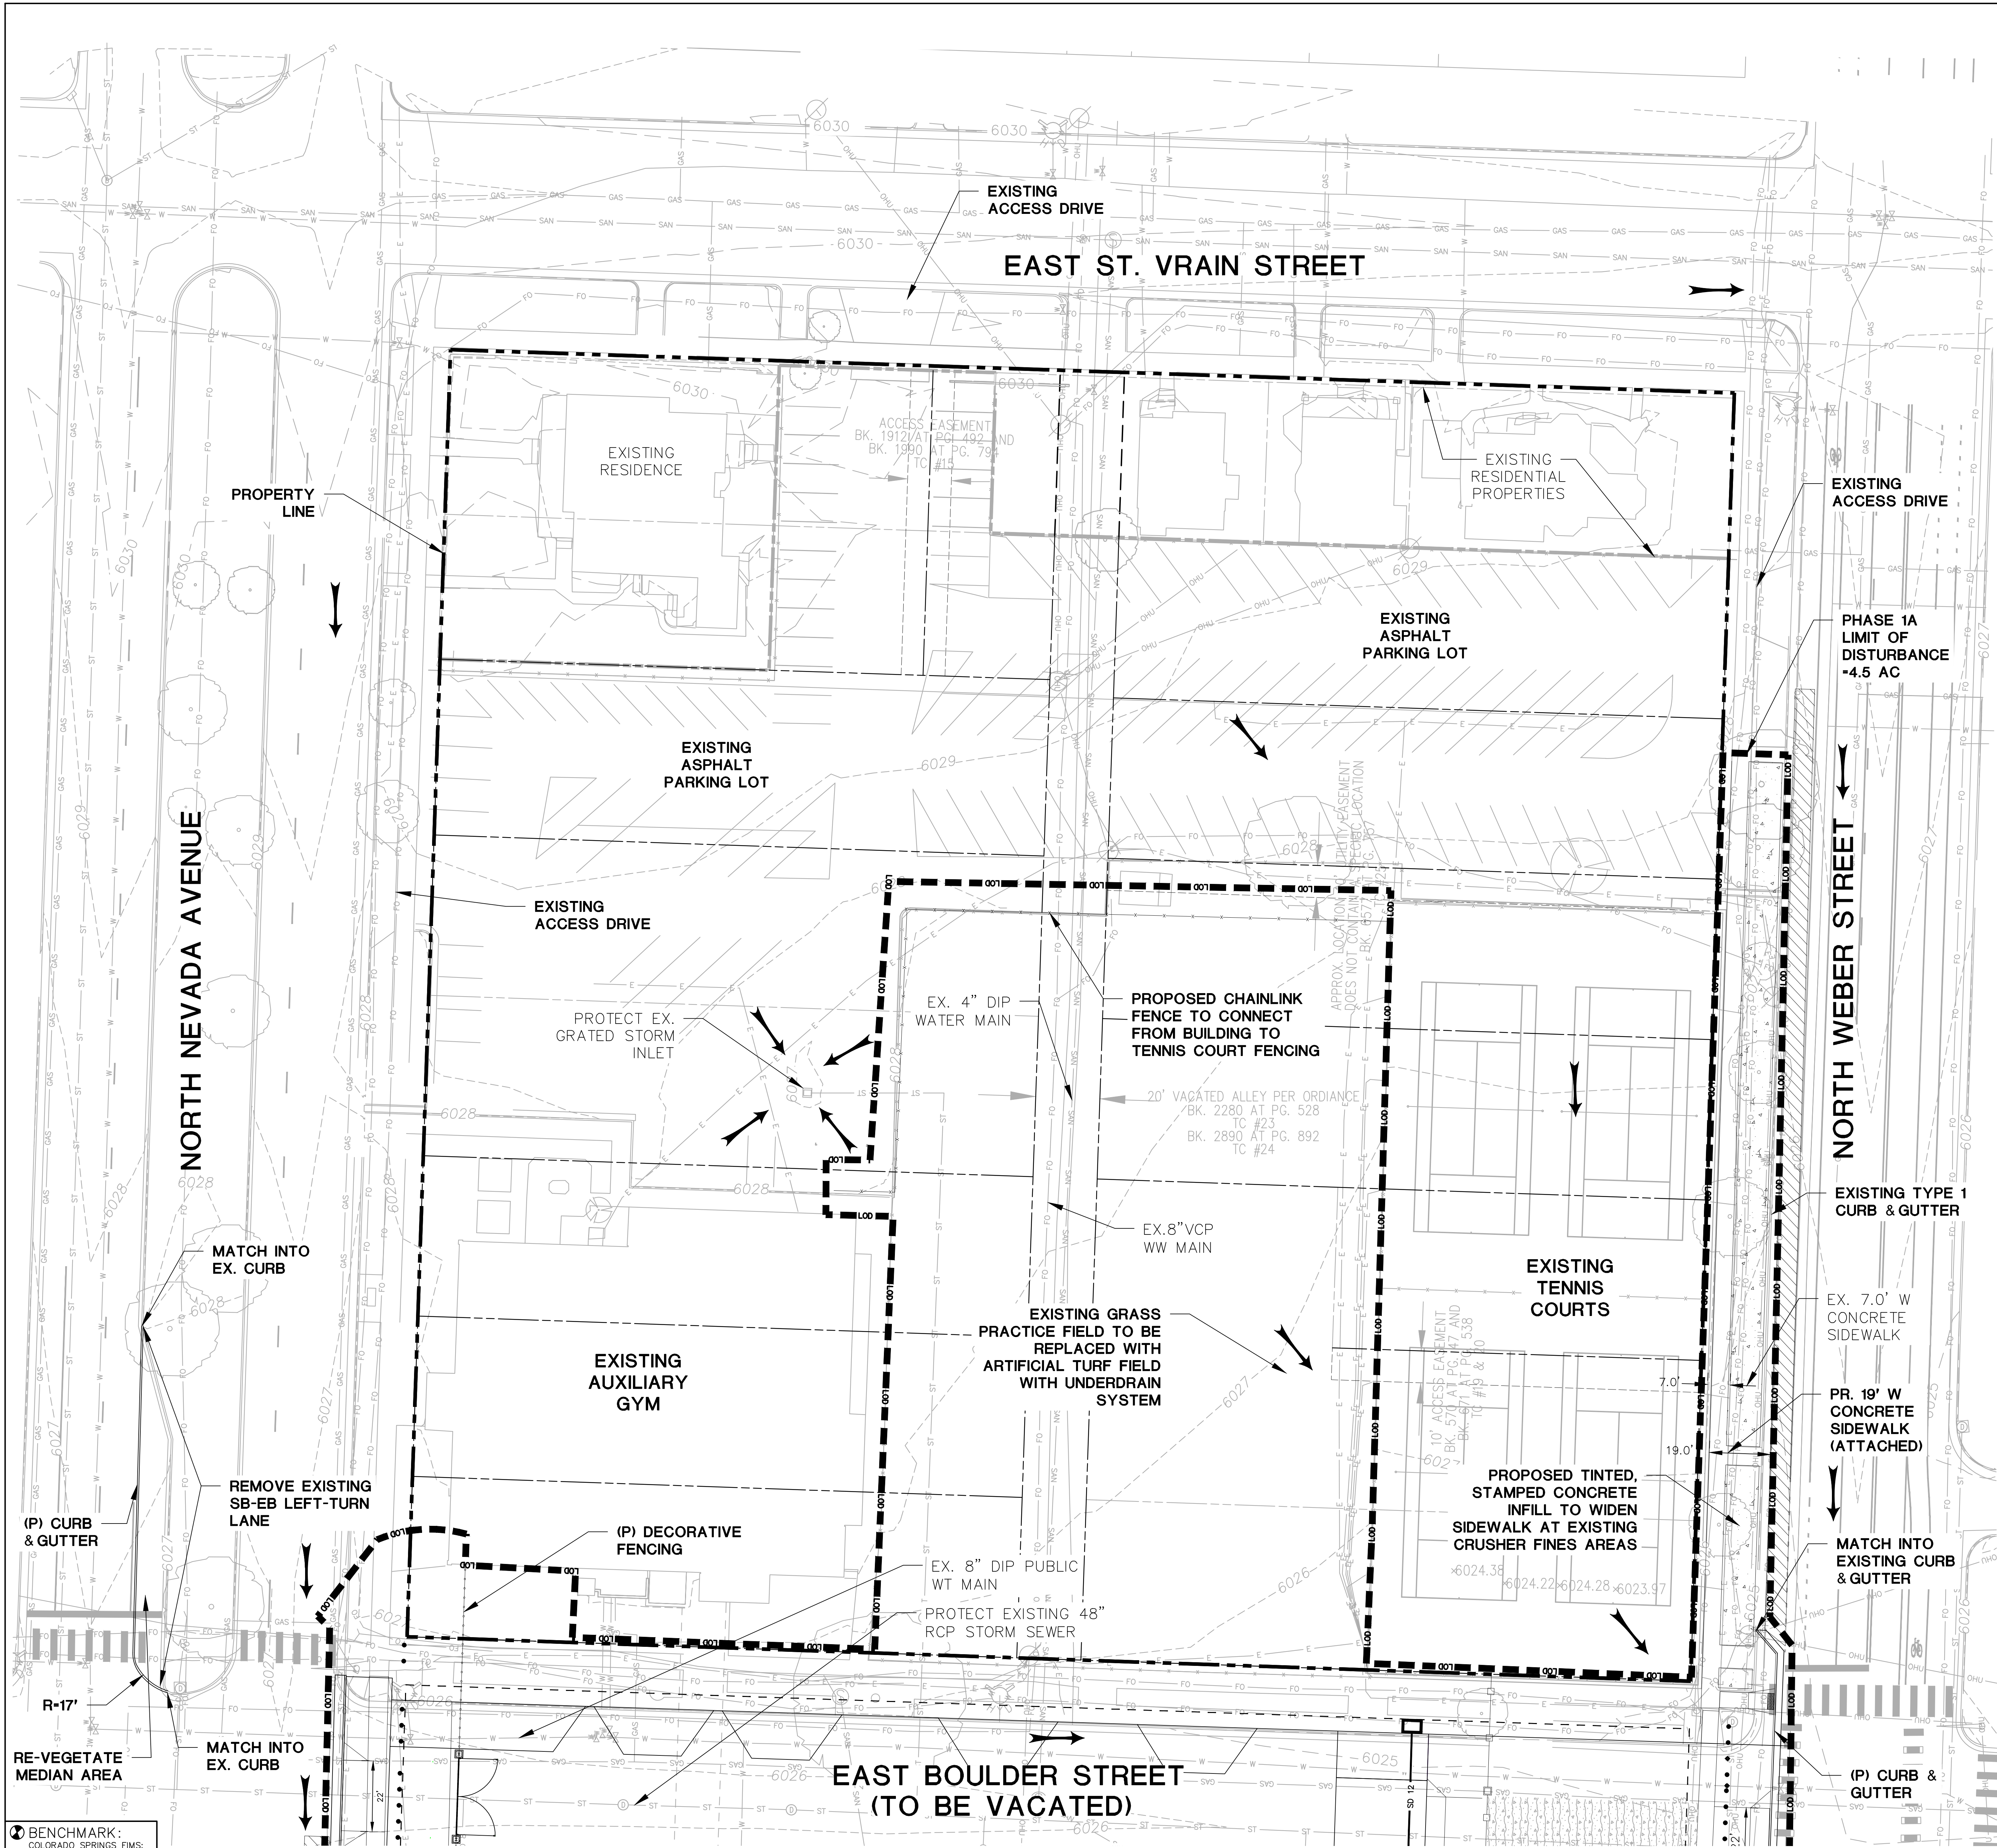

LEGEND

- — — — — PROPERTY LINE
- — — — — EASEMENT LINE
- 6500 — PROPOSED CONTOUR
- 6500 — EXISTING CONTOUR
- — — — — EXISTING FENCE
- x 95.0 — PROPOSED SPOT ELEVATION (FLOWLINE)
- x 95.0 — EXIST. SPOT ELEVATION
- TC — TOP OF CONCRETE
- TW — TOP OF RETAINING WALL
- BW — BOTTOM OF RETAINING WALL (AT FINISHED GRADE)
- FG — FINISHED GRADE
- (E) — EXISTING
- (P) — PROPOSED
- 100 — LIMIT OF CONSTRUCTION/DISTURBANCE
- — FLOW DIRECTION ARROW
- x x — PROPOSED FENCE



19 SOUTH TEJON ST., SUITE 300
COLORADO SPRINGS, CO 80903
TEL: 719-471-7566
FAX: 719-471-1174
www.rtaarchitects.com

PH: 719-477-9429
FAX: 719-471-0766
www.jpsengr.com

**PALMER HIGH SCHOOL TRANSFORMATION
COLORADO SPRINGS SCHOOL DISTRICT 11
301 N. NEVADA AVENUE
COLORADO SPRINGS, CO 80903**

COPYRIGHT RTA, INC.

SHEET TITLE
**NORTH SITE
GRADING PLAN
(PH. 1A)**

RTA PROJECT NUMBER
2024-070.00
DATE
07/01/2025
REVISIONS


#	DATE	DESCRIPTION
---	------	-------------

QA/QC APPROVAL:
DRAWN BY: PV
CHECKED BY: JPS






ISSUED FOR:
DEVELOPMENT PLAN
SHEET NO.
C0300

PRELIMINARY

BENCHMARK:
COLORADO SPRINGS FIMS;
DATUM=NAVD88

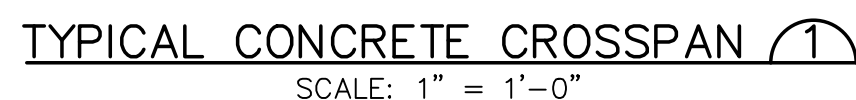

1. ALL CONSTRUCTION SHALL MEET THE FOLLOWING STANDARDS & SPECIFICATIONS:
 - * INTERNATIONAL BUILDING CODE, LATEST EDITION ADOPTED BY LOCAL JURISDICTION
 - * COLORADO REGIONAL BUILDING CODE, LATEST EDITION
 - * COLORADO SPRINGS ENGINEERING CRITERIA MANUAL (ECM), LATEST EDITION.
 - * PROJECT GEOTECHNICAL REPORT.
2. THE CONTRACTOR SHALL BE RESPONSIBLE FOR THE NOTIFICATION AND FIELD LOCATION OF ALL EXISTING UTILITIES, WHETHER SHOWN ON THE PLANS OR NOT, BEFORE BEGINNING CONSTRUCTION. LOCATION OF EXISTING UTILITIES SHALL BE VERIFIED BY THE CONTRACTOR PRIOR TO ACTUAL CONSTRUCTION.
3. THE CONTRACTOR SHALL HAVE ONE (1) SIGNED COPY OF THESE APPROVED PLANS AND ACCESS TO THE APPROPRIATE DESIGN AND CONSTRUCTION STANDARDS AND SPECIFICATIONS AT THE JOB SITE AT ALL TIMES:
 - A. COLORADO SPRINGS ENGINEERING CRITERIA MANUAL
 - B. COLORADO SPRINGS UTILITIES STANDARD SPECIFICATIONS
4. STORM DRAIN PIPE SHALL BE RCP CLASS III WITH CLASS C BEDDING UNLESS OTHERWISE NOTED.
5. STAKING IS AT CENTERLINE UNLESS OTHERWISE NOTED. ALL ELEVATIONS ARE AT FLOWLINE UNLESS OTHERWISE NOTED. ALL DIMENSIONS ARE FROM CENTERLINE UNLESS OTHERWISE NOTED. LENGTHS SHOWN FOR STORM SEWER PIPES ARE TO CENTER OF MANHOLE.
6. CONTRACTOR SHALL COORDINATE WITH GAS, ELECTRIC, TELEPHONE AND CABLE T.V. UTILITY SUPPLIERS FOR INSTALLATION OF ALL UTILITIES. MINIMUM COVER FOR ALL DRY UTILITIES SHALL BE 36".
7. CONTRACTOR SHALL REMOVE AND DISPOSE OF ALL EXISTING STRUCTURES, DEBRIS, WASTE AND OTHER UNSUITABLE FILL MATERIAL FOUND WITHIN THE LIMITS OF EXCAVATION.
8. MATCH INTO EXISTING GRADES AT 3:1 MAX CUT AND FILL SLOPES.
9. REVEGETATION OF ALL DISTURBED AREAS SHALL BE DONE WITH 4" TOPSOIL AND DRY LAND GRASS SEED AFTER
FINE GRADING IS COMPLETE ("FOOTHILLS SEED MIX").
10. EROSION CONTROL SHALL CONSIST OF SILT FENCE AND HAY BALES AS SHOWN ON THE DRAWING, AND TOPSOIL WITH GRASS SEED, WHICH WILL BE WATERED UNTIL VEGETATION HAS BEEN RE-ESTABLISHED.
11. THE EROSION CONTROL MEASURES OUTLINED ON THIS PLAN ARE THE RESPONSIBILITY OF THE CONTRACTOR TO MONITOR AND REPLACE, REPAIR OR REBUILD AS NECESSARY UNTIL VEGETATION IS RE-ESTABLISHED.
12. CONTRACTOR SHALL IMPLEMENT BEST MANAGEMENT PRACTICES IN A MANNER THAT WILL PROTECT ADJACENT PROPERTIES AND PUBLIC FACILITIES FROM THE ADVERSE EFFECTS OF EROSION AND SEDIMENTATION AS A RESULT OF CONSTRUCTION AND EARTHWORK ACTIVITIES WITHIN THE PROJECT SITE.
13. ADDITIONAL EROSION CONTROL MEASURES MAY BE REQUIRED AS DETERMINED BY SITE CONDITIONS.
14. THE CONTRACTOR WILL TAKE THE NECESSARY PRECAUTIONS TO PROTECT EXISTING UTILITIES FROM DAMAGE DUE TO THIS OPERATION, ANY DAMAGE TO THE UTILITIES WILL BE REPAIRED AT THE CONTRACTOR'S EXPENSE, AND ANY SERVICE DISRUPTION WILL BE SETTLED BY THE CONTRACTOR.
15. ALL BACKFILL, SUB-BASE, AND/OR BASE COURSE MATERIAL SHALL BE COMPACTED PER THE PROJECT GEOTECHNICAL REPORT AND CITY SPECIFICATIONS.
16. CONCRETE USED IN CURB AND GUTTER, SIDEWALK, AND CROSSSPAN CONSTRUCTION SHALL MEET CITY CRITERIA.
17. ALL FINISHED GRADES SHALL HAVE A MINIMUM 1.0% SLOPE TO PROVIDE POSITIVE DRAINAGE.
18. CONTRACTOR SHALL OBTAIN ALL REQUIRED PERMITS PRIOR TO BEGINNING WORK.

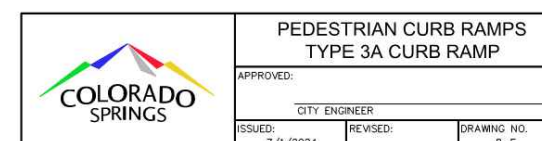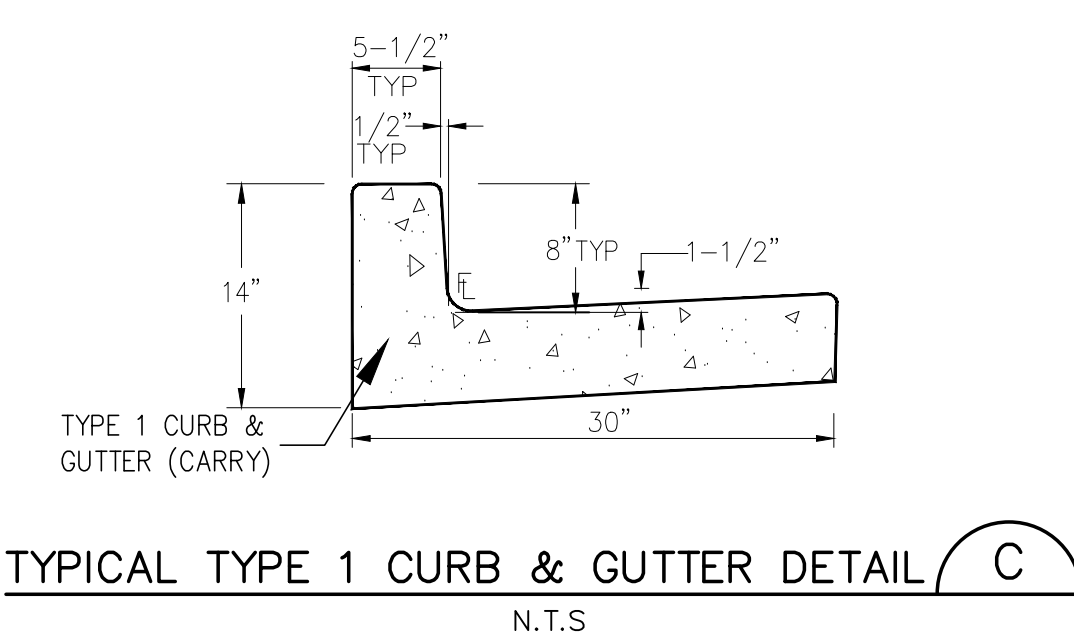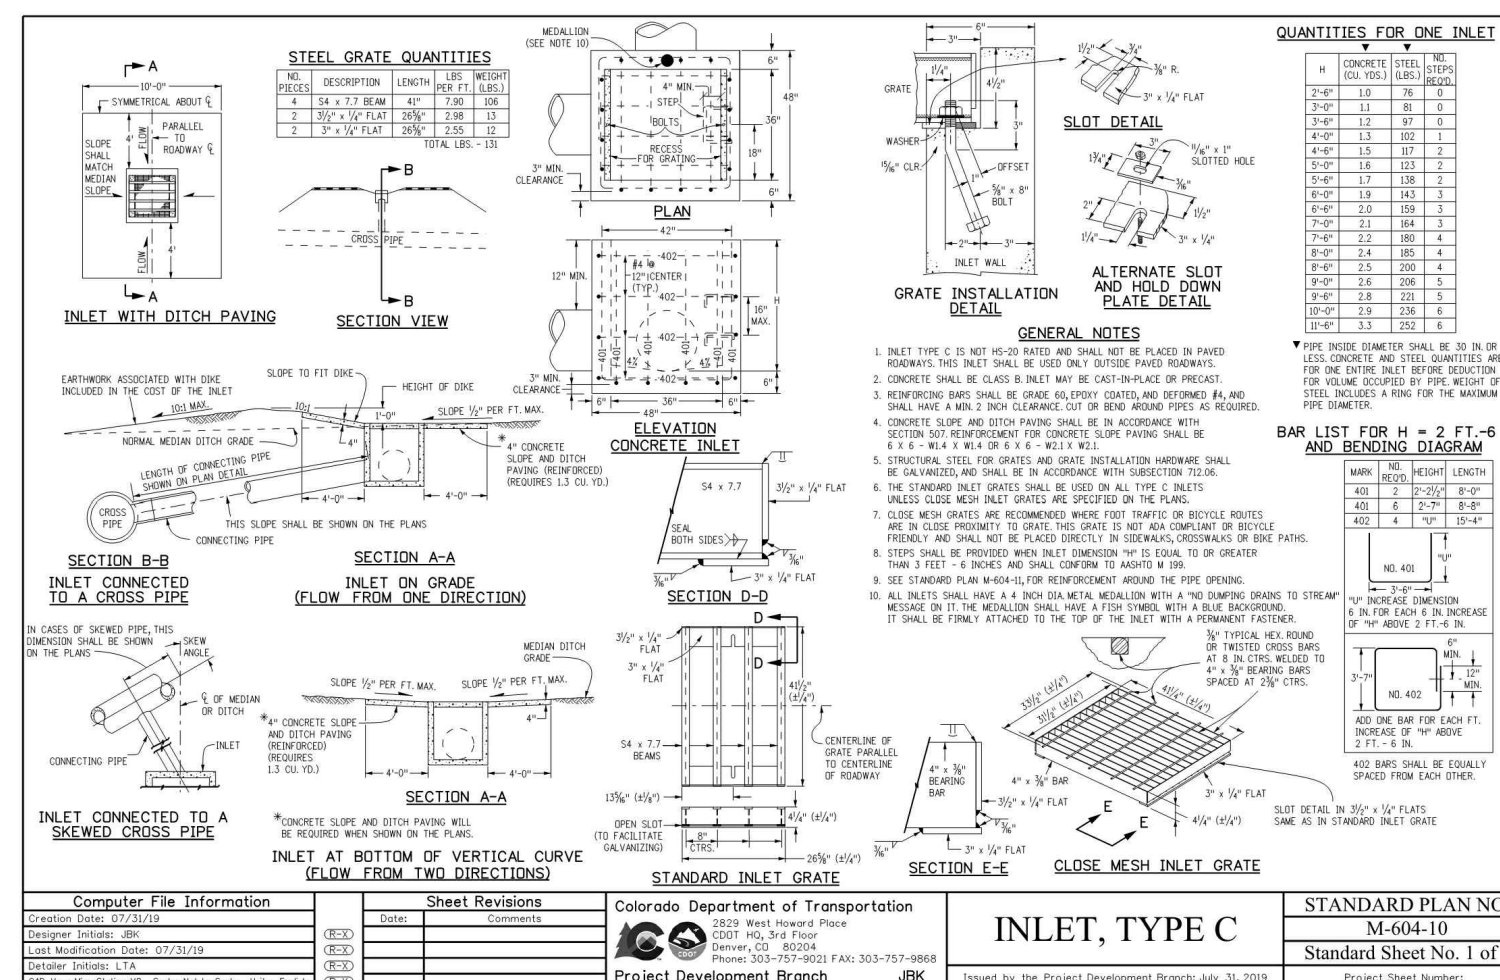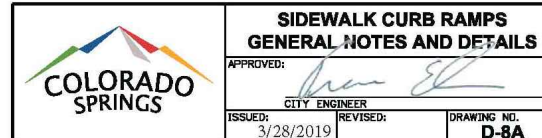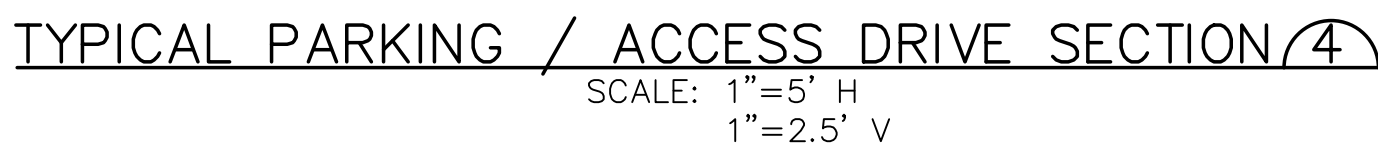

- ### HANDICAP ACCESS NOTES:
1. RAMPS ARE NOT TO BE PLACED IN HANDICAP ACCESS AISLES
 2. ACCESS AISLES MAY NOT EXCEED A 2% (1:48) SLOPE IN ANY DIRECTION.
 3. HANDICAP RAMPS MAY NOT EXCEED A SLOPE OF 8% (1:12).
 4. THE MINIMUM WIDTH FOR HANDICAPPED RAMPS IS 36 INCHES. THE SIDES OF RAMPS MAY NOT EXCEED A SLOPE OF 10% UNLESS PROTECTED WITH A HANDRAIL.
 5. HANDICAPPED PARKING SHALL MEET ALL OTHER APPLICABLE CITY AND ADA CODE REQUIREMENTS.

DEPN-25-XXXX

General Notes for Preliminary Utility Plans

Property Owner(s) acknowledge and agree to the following upon approval of Preliminary Utility Plan:

1. Colorado Springs Utilities (Springs Utilities) shall make the final determination of the location of all water, wastewater, electric and gas facilities, which may not be the same location as shown on this Preliminary Utility Plan.

2. Property Owner(s) ("Owner") acknowledges that the connection and/or extension of utility services to the property identified in this Preliminary Utility Plan ("Property") shall be in accord with all applicable codes and regulations, Springs Utilities Line Extension & Service Standards ("Standards"), Tariffs, Colorado Springs City Code, resolutions, and policies, and Pikes Peak Regional Building Department codes, in effect at the time of utility service connection and/or extension.

3. Owner acknowledges responsibility for the costs of extensions or utility system improvements that Springs Utilities determines necessary to provide utility services to the Property or to ensure timely development of integrated utility systems serving the Property and areas outside the Property (including the costs to design and install water systems, wastewater collection systems, and any gas or electric lines to and within the Property). Owner may be eligible for a cost Recovery Agreement as provided in Utilities' Rules and Regulations.

4. Springs Utilities utility services are available on a "first-come, first-served" basis, and therefore no specific allocations or amounts of utility services, facilities, capacities or supplies are reserved for the Owner, and Springs Utilities makes no commitment as to the availability of any utility service until such time as an application for permanent service is approved by Springs Utilities.

5. The relocation or alteration of any existing utility facilities within the Property will be at the Owner's sole cost and expense. If Springs Utilities determines that Owner's relocation or alteration requires new or updated easements, Owner shall convey those easements prior to relocating or altering the existing utility facilities.

6. Owner shall dedicate by plat and/or convey by recorded document, all property and easements that Springs Utilities determines are required for all utility system facilities necessary to serve the Property or to ensure development of an integrated utility system. All easements granted by separate instrument shall utilize Springs Utilities' then-current Permanent Easement Agreement form.

7. The water system facilities must meet Springs Utilities criteria for water quality, reliability and pressure, including looping requirements (see Springs Utilities Line Extension and Service Standards).

8. Owner recognizes that the extension of water system facilities may affect the quality of water in the Springs Utilities water system. When water quality is affected, Owner acknowledges responsibility for any costs that Springs Utilities determines necessary in order to maintain water quality in its system as a result of Owner's water system extensions. Owner may be required to submit a Water Quality Plan for the project.

9. Owner must contact Springs Utilities Field Engineering to determine the location of all natural gas and electric meters and transformers and to secure approval of gas-service-line pressures in excess of Springs Utilities standard gas system pressure. (Contact Field Engineering North 668-4985 or South 668-5564).

10. It shall not be permissible for any person to modify the grade of the earth within any Springs Utilities easement or rights of way without the written approval of Springs Utilities. Improvements, structures and trees shall not be located within utility easement, shall not violate National Electric Safety Code (NESC) provisions and clearances, and shall not impair access or the ability to maintain utility facilities.

11. Springs Utilities approval of this Preliminary Utility Plan shall not be construed as a limitation upon the authority of Springs Utilities to apply its Standards, and if there are any conflicts between any approved drawings and any provision of Standards or the City Code, then the Standards or City Code shall apply. Springs Utilities' approval of this Preliminary Utility Plan shall not be construed as a limitation upon the authority of the City of Colorado Springs or Springs Utilities to adopt different ordinances, rules, regulations, resolutions, policies or codes which change any of the provisions of the Standards so long as these apply to the City generally and are in accord with the then-current tariffs, rates and policies of Springs Utilities.

CSU INFORMATION ITEMS:

1. PLEASE CONTACT UTILITIES DEVELOPMENT SERVICES (UDS) AT 719.668.8111 FOR AN ESTIMATE OF DEVELOPMENT CHARGES, FEES, RECOVERY AGREEMENT CHARGES OR OTHER UTILITY RELATED COSTS THAT MAY APPLY TO THIS DEVELOPMENT. ON INSTANCES WHERE METERED WATER AND/OR WASTEWATER CONNECTIONS EXISTED ON THE PROPERTY, PLEASE CONTACT UDS TO DISCUSS DISTRIBUTION OF WATER AND/OR WASTEWATER DEVELOPMENT CHARGES TO ELIGIBLE LOTS.

2. WHEN NEW WATER METERS ARE PROPOSED TO SERVE THE PROJECT OR ADDITIONAL DEMAND ADDED TO EXISTING WATER METERS, A COMMERCIAL WATER METER SIZING FORM WILL BE REQUIRED TO BE SUBMITTED TO CSU PRIOR TO SERVICE CONTRACT ISSUANCE AND PLAN SET APPROVAL.

3. CSU REQUIRES AN APPLICATION FOR GAS AND ELECTRIC LINE EXTENSION TO BE SUBMITTED ALONG WITH A LOAD DATA FORM OR AN APPLICATION FOR GAS SERVICE LINE APPROVAL AND/OR APPLICATION FOR ELEVATED PRESSURE APPROVAL PRIOR TO ELECTRIC AND NATURAL GAS SYSTEM DESIGN FOR SERVICE TO THE PROJECT. REFER TO THE CSU LINE EXTENSION AND SERVICE STANDARDS OR CONTACT FIELD ENGINEERING AT 719-668-4985.

4. CSU MAY REQUIRE AN EXTENSION CONTRACT AND PAYMENT OF CONTRIBUTIONS-IN-AID OF CONSTRUCTION (OR A REVENUE GUARANTEE CONTRACT) FOR THE EXTENSION OF ELECTRIC FACILITIES NEEDED TO SERVE THE DEVELOPMENT. WITH REGARD TO NATURAL GAS EXTENSIONS, CSU MAY REQUIRE AN EXTENSION CONTRACT AND ADVANCE PAYMENT FOR THE ESTIMATED COSTS TO CONSTRUCT THE NECESSARY GAS EXTENSIONS.

5. IMPROVEMENTS, STRUCTURES AND TREES MUST NOT BE LOCATED DIRECTLY OVER OR WITHIN 6 FEET OF ANY UNDERGROUND GAS OR ELECTRIC DISTRIBUTION FACILITIES AND SHALL NOT VIOLATE ANY PROVISION OF THE NATIONAL ELECTRIC SAFETY CODE (NESC) OR ANY APPLICABLE NATURAL GAS REGULATIONS OR CSU' POLICIES.

6. IMPROVEMENTS, STRUCTURES AND TREES SHALL NOT BE LOCATED UNDER ANY OVERHEAD UTILITY FACILITY, SHALL NOT VIOLATE NESC CLEARANCES, AND SHALL NOT IMPAIR ACCESS OR THE ABILITY TO MAINTAIN UTILITY FACILITIES.

7. LANDSCAPING SHALL BE DESIGNED TO PROVIDE THE REQUIRED CLEARANCES FOR UTILITY FACILITIES, TO ALLOW CONTINUOUS ACCESS FOR UTILITY EQUIPMENT, AND TO MINIMIZE CONFLICTS WITH SUCH FACILITIES.

8. CSU REQUIRES WASTEWATER AND WATER CONSTRUCTION DRAWINGS WHEN NEW WASTEWATER AND WATER FACILITIES ARE PROPOSED. PLANS CAN BE SUBMITTED ELECTRONICALLY TO UDS VIA WWW.CSU.ORG.

GENERAL UTILITY NOTES:

1. ALL WORK SHALL CONFORM TO COLORADO SPRINGS UTILITIES STANDARD SPECIFICATIONS.

2. CONTRACTOR SHALL OBTAIN ALL REQUIRED PERMITS PRIOR TO BEGINNING WORK.

3. WATER METER TO BE LOCATED INSIDE BUILDING.

4. FIRE LINES SHOULD ENTER THE BUILDING PERPENDICULAR TO THE OUTSIDE WALL WHENEVER POSSIBLE, AND SHOULD NEVER BE UNDERGROUND FOR MORE THAN 5 FEET INSIDE BUILDING.

5. IF SERVICE LINE > 4" IS TEMPORARILY PLUGGED, INSTALL SJ PLUG W/2" TEMPORARY BLOW-OFF ASSY TIED BACK TO CRA.

6. CONTRACTOR SHALL POT HOLE TO FIELD VERIFY UTILITY LOCATIONS PRIOR TO CONSTRUCTION & ADJUST UTILITY CONNECTIONS ACCORDINGLY.

7. CONTRACTOR SHALL OBTAIN CITY STREET CUT PERMITS (IF APPLICABLE) & PATCH STREET PER CITY STANDARDS.


8. FOR PARKING LOT PATCHING, SAW CUT & PROVIDE 6" MIN. FULL-DEPTH ASPHALT PATCH ON COMPACTED SUBGRADE.

9. CONTRACTOR MAY INSTALL UTILITIES USING BORING IN ACCORDANCE WITH CSU SPECIFICATIONS.

BENCHMARK:

COLORADO SPRINGS FIMS;
DATUM=NAVD88

The drawing is a detailed utility plan for the Palmer High School transformation project. It shows the intersection of several streets: East St. Vrain Street to the north, North Weber Street to the east, East Boulder Street to the south, and North Nevada Street to the west. East Platte Avenue runs along the bottom. The plan identifies numerous existing utilities, including water mains (e.g., 8" DIP PUBLIC WATER MAIN), storm sewers (e.g., 24" RCP PUBLIC STORM SEWER), gas mains, and electric lines. Proposed features include a rain garden (private), a trash enclosure, an electric transformer, and a new east wing building. Specific utility callouts include 'REMOVE EX. PUBLIC FH# 1390-B', 'RELOCATE EX. PUBLIC FH# 1389-B', 'ABANDON EX. 4" DIP WATER MAIN (PH-2)', 'ABANDON EX. 8" VCP PUBLIC WW (PH-2)', 'ABANDON EX. 8" PVC PUBLIC WT MAIN (PH-1B)', 'EX. 12" STORM SEWER', 'EX. 48" RCP PUBLIC STORM SEWER', 'EXISTING GAS MAIN', 'EXISTING 8" PVC PUBLIC WW MAIN', 'EX. 8" DIP PUBLIC WATER MAIN', 'COORDINATE WITH CSU FOR CONVERSION OF EXISTING OH ELECTRIC LINES TO USE ELECTRIC', 'EX. 8" DIP WT LINE', 'EX. UTILITY TUNNEL', 'PROTECT EXISTING 8" VCP WW MAIN (CONVERT TO PRIVATE)', 'EX. GAS METER', 'EX. PUBLIC FH# 84-B', 'EX. PUBLIC FH# 82-B', 'EX. 12" DIP PUBLIC WATER MAIN', 'EX. 4" DIP PRIVATE WATER SERVICE LINE (INSTALLED 12/6/95)', 'EXISTING 8" VCP PUBLIC WW MAIN', 'EX. PUBLIC FH# 1046-B', 'EXISTING PARKING LOT', 'EX. PUBLIC FH# 85-B', 'EX. 24" RCP PUBLIC STORM SEWER', 'MATCH INTO EX. BLDG.', 'EXISTING BUILDING FF=6024.32', 'PROTECT EXISTING 8" VCP WW MAIN (CONVERT TO PRIVATE)', 'PH. 1A NEW EAST WING PR. BLDG. FF=6024.98 (ML) FF=6008.98 (LL)', 'PROPOSED TO FIELD VERIFY UTILITY LOCATIONS PRIOR TO CONSTRUCTION', 'EXISTING 6" DIP WT LINE', 'EXISTING UTILITIES IN ALLEY TO BE ABANDONED AFTER PH. 1A', 'EXISTING UTILITIES IN BOULDER STREET TO BE ABANDONED AFTER PH. 1A', 'COORDINATE WITH CSU FOR CONVERSION OF EXISTING OH ELECTRIC LINES TO USE ELECTRIC', 'PROTECT AND MAINTAIN EXISTING 48" RCP PUBLIC STORM SEWER', 'EX. PUBLIC FH# 930-B', 'EX. PUBLIC FH# 1045-B', 'EX. 8" DIP PUBLIC WATER MAIN', 'COORDINATE WITH CSU FOR CONVERSION OF EXISTING OH ELECTRIC LINES TO USE ELECTRIC', 'EXISTING 48" RCP PUBLIC STORM SEWER', 'EXISTING GAS MAIN', 'EXISTING 8" PVC PUBLIC WW MAIN', 'EX. 8" DIP PUBLIC WATER MAIN', 'COORDINATE WITH CSU FOR CONVERSION OF EXISTING OH ELECTRIC LINES TO USE ELECTRIC', 'EXISTING PARKING LOT', 'EX. PUBLIC FH# 85-B', 'EX. 24" RCP PUBLIC STORM SEWER', 'MATCH INTO EX. BLDG.', 'EXISTING BUILDING FF=6024.32', 'PROTECT EXISTING 8" VCP WW MAIN (CONVERT TO PRIVATE)', 'EX. GAS METER', 'EX. PUBLIC FH# 84-B', 'EX. PUBLIC FH# 82-B', 'EX. 12" DIP PUBLIC WATER MAIN', 'EX. 4" DIP PRIVATE WATER SERVICE LINE (INSTALLED 12/6/95)', 'EXISTING 8" VCP PUBLIC WW MAIN', 'PH. 1A NEW EAST WING PR. BLDG. FF=6024.98 (ML) FF=6008.98 (LL)', 'PROPOSED TO FIELD VERIFY UTILITY LOCATIONS PRIOR TO CONSTRUCTION', 'EXISTING 6" DIP WT LINE', 'EXISTING UTILITIES IN ALLEY TO BE ABANDONED AFTER PH. 1A', 'EXISTING UTILITIES IN BOULDER STREET TO BE ABANDONED AFTER PH. 1A', 'COORDINATE WITH CSU FOR CONVERSION OF EXISTING OH ELECTRIC LINES TO USE ELECTRIC', 'PROTECT AND MAINTAIN EXISTING 48" RCP PUBLIC STORM SEWER', 'EX. PUBLIC FH# 930-B', 'EX. PUBLIC FH# 1045-B', 'EX. 8" DIP PUBLIC WATER MAIN', 'COORDINATE WITH CSU FOR CONVERSION OF EXISTING OH ELECTRIC LINES TO USE ELECTRIC', 'EXISTING 48" RCP PUBLIC STORM SEWER', 'EXISTING GAS MAIN', 'EXISTING 8" PVC PUBLIC WW MAIN', 'EX. 8" DIP PUBLIC WATER MAIN', 'COORDINATE WITH CSU FOR CONVERSION OF EXISTING OH ELECTRIC LINES TO USE ELECTRIC', 'EXISTING PARKING LOT', 'EX. PUBLIC FH# 85-B', 'EX. 24" RCP PUBLIC STORM SEWER', 'MATCH INTO EX. BLDG.', 'EXISTING BUILDING FF=6024.32', 'PROTECT EXISTING 8" VCP WW MAIN (CONVERT TO PRIVATE)', 'EX. GAS METER', 'EX. PUBLIC FH# 84-B', 'EX. PUBLIC FH# 82-B', 'EX. 12" DIP PUBLIC WATER MAIN', 'EX. 4" DIP PRIVATE WATER SERVICE LINE (INSTALLED 12/6/95)', 'EXISTING 8" VCP PUBLIC WW MAIN', 'PH. 1A NEW EAST WING PR. BLDG. FF=6024.98 (ML) FF=6008.98 (LL)', 'PROPOSED TO FIELD VERIFY UTILITY LOCATIONS PRIOR TO CONSTRUCTION', 'EXISTING 6" DIP WT LINE', 'EXISTING UTILITIES IN ALLEY TO BE ABANDONED AFTER PH. 1A', 'EXISTING UTILITIES IN BOULDER STREET TO BE ABANDONED AFTER PH. 1A', 'COORDINATE WITH CSU FOR CONVERSION OF EXISTING OH ELECTRIC LINES TO USE ELECTRIC', 'PROTECT AND MAINTAIN EXISTING 48" RCP PUBLIC STORM SEWER', 'EX. PUBLIC FH# 930-B', 'EX. PUBLIC FH# 1045-B', 'EX. 8" DIP PUBLIC WATER MAIN', 'COORDINATE WITH CSU FOR CONVERSION OF EXISTING OH ELECTRIC LINES TO USE ELECTRIC', 'EXISTING 48" RCP PUBLIC STORM SEWER', 'EXISTING GAS MAIN', 'EXISTING 8" PVC PUBLIC WW MAIN', 'EX. 8" DIP PUBLIC WATER MAIN', 'COORDINATE WITH CSU FOR CONVERSION OF EXISTING OH ELECTRIC LINES TO USE ELECTRIC', 'EXISTING PARKING LOT', 'EX. PUBLIC FH# 85-B', 'EX. 24" RCP PUBLIC STORM SEWER', 'MATCH INTO EX. BLDG.', 'EXISTING BUILDING FF=6024.32', 'PROTECT EXISTING 8" VCP WW MAIN (CONVERT TO PRIVATE)', 'EX. GAS METER', 'EX. PUBLIC FH# 84-B', 'EX. PUBLIC FH# 82-B', 'EX. 12" DIP PUBLIC WATER MAIN', 'EX. 4" DIP PRIVATE WATER SERVICE LINE (INSTALLED 12/6/95)', 'EXISTING 8" VCP PUBLIC WW MAIN', 'PH. 1A NEW EAST WING PR. BLDG. FF=6024.98 (ML) FF=6008.98 (LL)', 'PROPOSED TO FIELD VERIFY UTILITY LOCATIONS PRIOR TO CONSTRUCTION', 'EXISTING 6" DIP WT LINE', 'EXISTING UTILITIES IN ALLEY TO BE ABANDONED AFTER PH. 1A', 'EXISTING UTILITIES IN BOULDER STREET TO BE ABANDONED AFTER PH. 1A', 'COORDINATE WITH CSU FOR CONVERSION OF EXISTING OH ELECTRIC LINES TO USE ELECTRIC', 'PROTECT AND MAINTAIN EXISTING 48" RCP PUBLIC STORM SEWER', 'EX. PUBLIC FH# 930-B', 'EX. PUBLIC FH# 1045-B', 'EX. 8" DIP PUBLIC WATER MAIN', 'COORDINATE WITH CSU FOR CONVERSION OF EXISTING OH ELECTRIC LINES TO USE ELECTRIC', 'EXISTING 48" RCP PUBLIC STORM SEWER', 'EXISTING GAS MAIN', 'EXISTING 8" PVC PUBLIC WW MAIN', 'EX. 8" DIP PUBLIC WATER MAIN', 'COORDINATE WITH CSU FOR CONVERSION OF EXISTING OH ELECTRIC LINES TO USE ELECTRIC', 'EXISTING PARKING LOT', 'EX. PUBLIC FH# 85-B', 'EX. 24" RCP PUBLIC STORM SEWER', 'MATCH INTO EX. BLDG.', 'EXISTING BUILDING FF=6024.32', 'PROTECT EXISTING 8" VCP WW MAIN (CONVERT TO PRIVATE)', 'EX. GAS METER', 'EX. PUBLIC FH# 84-B', 'EX. PUBLIC FH# 82-B', 'EX. 12" DIP PUBLIC WATER MAIN', 'EX. 4" DIP PRIVATE WATER SERVICE LINE (INSTALLED 12/6/95)', 'EXISTING 8" VCP PUBLIC WW MAIN', 'PH. 1A NEW EAST WING PR. BLDG. FF=6024.98 (ML) FF=6008.98 (LL)', 'PROPOSED TO FIELD VERIFY UTILITY LOCATIONS PRIOR TO CONSTRUCTION', 'EXISTING 6" DIP WT LINE', 'EXISTING UTILITIES IN ALLEY TO BE ABANDONED AFTER PH. 1A', 'EXISTING UTILITIES IN BOULDER STREET TO BE ABANDONED AFTER PH. 1A', 'COORDINATE WITH CSU FOR CONVERSION OF EXISTING OH ELECTRIC LINES TO USE ELECTRIC', 'PROTECT AND MAINTAIN EXISTING 48" RCP PUBLIC STORM SEWER', 'EX. PUBLIC FH# 930-B', 'EX. PUBLIC FH# 1045-B', 'EX. 8" DIP PUBLIC WATER MAIN', 'COORDINATE WITH CSU FOR CONVERSION OF EXISTING OH ELECTRIC LINES TO USE ELECTRIC', 'EXISTING 48" RCP PUBLIC STORM SEWER', 'EXISTING GAS MAIN', 'EXISTING 8" PVC PUBLIC WW MAIN', 'EX. 8" DIP PUBLIC WATER MAIN', 'COORDINATE WITH CSU FOR CONVERSION OF EXISTING OH ELECTRIC LINES TO USE ELECTRIC', 'EXISTING PARKING LOT', 'EX. PUBLIC FH# 85-B', 'EX. 24" RCP PUBLIC STORM SEWER', 'MATCH INTO EX. BLDG.', 'EXISTING BUILDING FF=6024.32', 'PROTECT EXISTING 8" VCP WW MAIN (CONVERT TO PRIVATE)', 'EX. GAS METER', 'EX. PUBLIC FH# 84-B', 'EX. PUBLIC FH# 82-B', 'EX. 12" DIP PUBLIC WATER MAIN', 'EX. 4" DIP PRIVATE WATER SERVICE LINE (INSTALLED 12/6/95)', 'EXISTING 8" VCP PUBLIC WW MAIN', 'PH. 1A NEW EAST WING PR. BLDG. FF=6024.98 (ML) FF=6008.98 (LL)', 'PROPOSED TO FIELD VERIFY UTILITY LOCATIONS PRIOR TO CONSTRUCTION', 'EXISTING 6" DIP WT LINE', 'EXISTING UTILITIES IN ALLEY TO BE ABANDONED AFTER PH. 1A', 'EXISTING UTILITIES IN BOULDER STREET TO BE ABANDONED AFTER PH. 1A', 'COORDINATE WITH CSU FOR CONVERSION OF EXISTING OH ELECTRIC LINES TO USE ELECTRIC', 'PROTECT AND MAINTAIN EXISTING 48" RCP PUBLIC STORM SEWER', 'EX. PUBLIC FH# 930-B', 'EX. PUBLIC FH# 1045-B', 'EX. 8" DIP PUBLIC WATER MAIN', 'COORDINATE WITH CSU FOR CONVERSION OF EXISTING OH ELECTRIC LINES TO USE ELECTRIC', 'EXISTING 48" RCP PUBLIC STORM SEWER', 'EXISTING GAS MAIN', 'EXISTING 8" PVC PUBLIC WW MAIN', 'EX. 8" DIP PUBLIC WATER MAIN', 'COORDINATE WITH CSU FOR CONVERSION OF EXISTING OH ELECTRIC LINES TO USE ELECTRIC', 'EXISTING PARKING LOT', 'EX. PUBLIC FH# 85-B', 'EX. 24" RCP PUBLIC STORM SEWER', 'MATCH INTO EX. BLDG.', 'EXISTING BUILDING FF=6024.32', 'PROTECT EXISTING 8" VCP WW MAIN (CONVERT TO PRIVATE)', 'EX. GAS METER', 'EX. PUBLIC FH# 84-B', 'EX. PUBLIC FH# 82-B', 'EX. 12" DIP PUBLIC WATER MAIN', 'EX. 4" DIP PRIVATE WATER SERVICE LINE (INSTALLED 12/6/95)', 'EXISTING 8" VCP PUBLIC WW MAIN', 'PH. 1A NEW EAST WING PR. BLDG. FF=6024.98 (ML) FF=6008.98 (LL)', 'PROPOSED TO FIELD VERIFY UTILITY LOCATIONS PRIOR TO CONSTRUCTION', 'EXISTING 6" DIP WT LINE', 'EXISTING UTILITIES IN ALLEY TO BE ABANDONED AFTER PH. 1A', 'EXISTING UTILITIES IN BOULDER STREET TO BE ABANDONED AFTER PH. 1A', 'COORDINATE WITH CSU FOR CONVERSION OF EXISTING OH ELECTRIC LINES TO USE ELECTRIC', 'PROTECT AND MAINTAIN EXISTING 48" RCP PUBLIC STORM SEWER', 'EX. PUBLIC FH# 930-B', 'EX. PUBLIC FH# 1045-B', 'EX. 8" DIP PUBLIC WATER MAIN', 'COORDINATE WITH CSU FOR CONVERSION OF EXISTING OH ELECTRIC LINES TO USE ELECTRIC', 'EXISTING 48" RCP PUBLIC STORM SEWER', 'EXISTING GAS MAIN', 'EXISTING 8" PVC PUBLIC WW MAIN', 'EX. 8" DIP PUBLIC WATER MAIN', 'COORDINATE WITH CSU FOR CONVERSION OF EXISTING OH ELECTRIC LINES TO USE ELECTRIC', 'EXISTING PARKING LOT', 'EX. PUBLIC FH# 85-B', 'EX. 24" RCP PUBLIC STORM SEWER', 'MATCH INTO EX. BLDG.', 'EXISTING BUILDING FF=6024.32', 'PROTECT EXISTING 8" VCP WW MAIN (CONVERT TO PRIVATE)', 'EX. GAS METER', 'EX. PUBLIC FH# 84-B', 'EX. PUBLIC FH# 82-B', 'EX. 12" DIP PUBLIC WATER MAIN', 'EX. 4" DIP PRIVATE WATER SERVICE LINE (INSTALLED 12/6/95)', 'EXISTING 8" VCP PUBLIC WW MAIN', 'PH. 1A NEW EAST WING PR. BLDG. FF=6024.98 (ML) FF=6008.98 (LL)', 'PROPOSED TO FIELD VERIFY UTILITY LOCATIONS PRIOR TO CONSTRUCTION', 'EXISTING 6" DIP WT LINE', 'EXISTING UTILITIES IN ALLEY TO BE ABANDONED AFTER PH. 1A', 'EXISTING UTILITIES IN BOULDER STREET TO BE ABANDONED AFTER PH. 1A', 'COORDINATE WITH CSU FOR CONVERSION OF EXISTING OH ELECTRIC LINES TO USE ELECTRIC', 'PROTECT AND MAINTAIN EXISTING 48" RCP PUBLIC STORM SEWER', 'EX. PUBLIC FH# 930-B', 'EX. PUBLIC FH# 1045-B', 'EX. 8" DIP PUBLIC WATER MAIN', 'COORDINATE WITH CSU FOR CONVERSION OF EXISTING OH ELECTRIC LINES TO USE ELECTRIC', 'EXISTING 48" RCP PUBLIC STORM SEWER', 'EXISTING GAS MAIN', 'EXISTING 8" PVC PUBLIC WW MAIN', 'EX. 8" DIP PUBLIC WATER MAIN', 'COORDINATE WITH CSU FOR CONVERSION OF EXISTING OH ELECTRIC LINES TO USE ELECTRIC', 'EXISTING PARKING LOT', 'EX. PUBLIC FH# 85-B', 'EX. 24" RCP PUBLIC STORM SEWER', 'MATCH INTO EX. BLDG.', 'EXISTING BUILDING FF=6024.32', 'PROTECT EXISTING 8" VCP WW MAIN (CONVERT TO PRIVATE)', 'EX. GAS METER', 'EX. PUBLIC FH# 84-B', 'EX. PUBLIC FH# 82-B', 'EX. 12" DIP PUBLIC WATER MAIN', 'EX. 4" DIP PRIVATE WATER SERVICE LINE (INSTALLED 12/6/95)', 'EXISTING 8" VCP PUBLIC WW MAIN', 'PH. 1A NEW EAST WING PR. BLDG. FF=6024.98 (ML) FF=6008.98 (LL)', 'PROPOSED TO FIELD VERIFY UTILITY LOCATIONS PRIOR TO CONSTRUCTION', 'EXISTING 6" DIP WT LINE', 'EXISTING UTILITIES IN ALLEY TO BE ABANDONED AFTER PH. 1A', 'EXISTING UTILITIES IN BOULDER STREET TO BE ABANDONED AFTER PH. 1A', 'COORDINATE WITH CSU FOR CONVERSION OF EXISTING OH ELECTRIC LINES TO USE ELECTRIC', 'PROTECT AND MAINTAIN EXISTING 48" RCP PUBLIC STORM SEWER', 'EX. PUBLIC FH# 930-B', 'EX. PUBLIC FH# 1045-B', 'EX. 8" DIP PUBLIC WATER MAIN', 'COORDINATE WITH CSU FOR CONVERSION OF EXISTING OH ELECTRIC LINES TO USE ELECTRIC', 'EXISTING 48" RCP PUBLIC STORM SEWER', 'EXISTING GAS MAIN', 'EXISTING 8" PVC PUBLIC WW MAIN', 'EX. 8" DIP PUBLIC WATER MAIN', 'COORDINATE WITH CSU FOR CONVERSION OF EXISTING OH ELECTRIC LINES TO USE ELECTRIC', 'EXISTING PARKING LOT', 'EX. PUBLIC FH# 85-B', 'EX. 24" RCP PUBLIC STORM SEWER', 'MATCH INTO EX. BLDG.', 'EXISTING BUILDING FF=6024.32', 'PROTECT EXISTING 8" VCP WW MAIN (CONVERT TO PRIVATE)', 'EX. GAS METER', 'EX. PUBLIC FH# 84-B', 'EX. PUBLIC FH# 82-B', 'EX. 12" DIP PUBLIC WATER MAIN', 'EX. 4" DIP PRIVATE WATER SERVICE LINE (INSTALLED 12/6/95)', 'EXISTING 8" VCP PUBLIC WW MAIN', 'PH. 1A NEW EAST WING PR. BLDG. FF=6024.98 (ML) FF=6008.98 (LL)', 'PROPOSED TO FIELD VERIFY UTILITY LOCATIONS PRIOR TO CONSTRUCTION', 'EXISTING 6" DIP WT LINE', 'EXISTING UTILITIES IN ALLEY TO BE ABANDONED AFTER PH. 1A', 'EXISTING UTILITIES IN BOULDER STREET TO BE ABANDONED AFTER PH. 1A', 'COORDINATE WITH CSU FOR CONVERSION OF EXISTING OH ELECTRIC LINES TO USE ELECTRIC', 'PROTECT AND MAINTAIN EXISTING 48" RCP PUBLIC STORM SEWER', 'EX. PUBLIC FH# 930-B', 'EX. PUBLIC FH# 1045-B', 'EX. 8" DIP PUBLIC WATER MAIN', 'COORDINATE WITH CSU FOR CONVERSION OF EXISTING OH ELECTRIC LINES TO USE ELECTRIC', 'EXISTING 48" RCP PUBLIC STORM SEWER', 'EXISTING GAS MAIN', 'EXISTING 8" PVC PUBLIC WW MAIN', 'EX. 8" DIP PUBLIC WATER MAIN', 'COORDINATE WITH CSU FOR CONVERSION OF EXISTING OH ELECTRIC LINES TO USE ELECTRIC', 'EXISTING PARKING LOT', 'EX. PUBLIC FH# 85-B', 'EX. 24" RCP PUBLIC STORM SEWER', 'MATCH INTO EX. BLDG.', 'EXISTING BUILDING FF=6024.32', 'PROTECT EXISTING 8" VCP WW MAIN (CONVERT TO PRIVATE)', 'EX. GAS METER', 'EX. PUBLIC FH# 84-B', 'EX. PUBLIC FH# 82-B', 'EX. 12" DIP PUBLIC WATER MAIN', 'EX. 4" DIP PRIVATE WATER SERVICE LINE (INSTALLED 12/6/95)', 'EXISTING 8" VCP PUBLIC WW MAIN', 'PH. 1A NEW EAST WING PR. BLDG. FF=6024.98 (ML) FF=6008.98 (LL)', 'PROPOSED TO FIELD VERIFY UTILITY LOCATIONS PRIOR TO CONSTRUCTION', 'EXISTING 6" DIP WT LINE', 'EXISTING UTILITIES IN ALLEY TO BE ABANDONED AFTER PH. 1A', 'EXISTING UTILITIES IN BOULDER STREET TO BE ABANDONED AFTER PH. 1A', 'COORDINATE WITH CSU FOR CONVERSION OF EXISTING OH ELECTRIC LINES TO USE ELECTRIC', 'PROTECT AND MAINTAIN EXISTING 48" RCP PUBLIC STORM SEWER', 'EX. PUBLIC FH# 930-B', 'EX. PUBLIC FH# 1045-B', 'EX. 8" DIP PUBLIC WATER MAIN', 'COORDINATE WITH CSU FOR CONVERSION OF EXISTING OH ELECTRIC LINES TO USE ELECTRIC', 'EXISTING 48" RCP PUBLIC STORM SEWER', 'EXISTING GAS MAIN', 'EXISTING 8" PVC PUBLIC WW MAIN', 'EX. 8" DIP PUBLIC WATER MAIN', 'COORDINATE WITH CSU FOR CONVERSION OF EXISTING OH ELECTRIC LINES TO USE ELECTRIC', 'EXISTING PARKING LOT', 'EX. PUBLIC FH# 85-B', 'EX. 24" RCP PUBLIC STORM SEWER', 'MATCH INTO EX. BLDG.', 'EXISTING BUILDING FF=6024.32', 'PROTECT EXISTING 8" VCP WW MAIN (CONVERT TO PRIVATE)', 'EX. GAS METER', 'EX. PUBLIC FH# 84-B', 'EX. PUBLIC FH# 82-B', 'EX. 12" DIP PUBLIC WATER MAIN', 'EX. 4" DIP PRIVATE WATER SERVICE LINE (INSTALLED 12/6/95)', 'EXISTING 8" VCP PUBLIC WW MAIN', 'PH. 1A NEW EAST WING PR. BLDG. FF=6024.98 (ML) FF=6008.98 (LL)', 'PROPOSED TO FIELD VERIFY UTILITY LOCATIONS PRIOR TO CONSTRUCTION', 'EXISTING 6" DIP WT LINE', 'EXISTING UTILITIES IN ALLEY TO BE ABANDONED AFTER PH. 1A', 'EXISTING UTILITIES IN BOULDER STREET TO BE ABANDONED AFTER PH. 1A', 'COORDINATE WITH CSU FOR CONVERSION OF EXISTING OH ELECTRIC LINES TO USE ELECTRIC', 'PROTECT AND MAINTAIN EXISTING 48" RCP PUBLIC STORM SEWER', 'EX. PUBLIC FH# 930-B', 'EX. PUBLIC FH# 1045-B', 'EX. 8" DIP PUBLIC WATER MAIN', 'COORDINATE WITH CSU FOR CONVERSION OF EXISTING OH ELECTRIC LINES TO USE ELECTRIC', 'EXISTING 48" RCP PUBLIC STORM SEWER', 'EXISTING GAS MAIN', 'EXISTING 8" PVC PUBLIC WW MAIN', 'EX. 8" DIP PUBLIC WATER MAIN', 'COORDINATE WITH CSU FOR CONVERSION OF EXISTING OH ELECTRIC LINES TO USE ELECTRIC', 'EXISTING PARKING LOT', 'EX. PUBLIC FH# 85-B', 'EX. 24" RCP PUBLIC STORM SEWER', 'MATCH INTO EX. BLDG.', 'EXISTING BUILDING FF=6024.32', 'PROTECT EXISTING 8" VCP WW MAIN (CONVERT TO PRIVATE)', 'EX. GAS METER', 'EX. PUBLIC FH# 84-B', 'EX. PUBLIC FH# 82-B', 'EX. 12" DIP PUBLIC WATER MAIN', 'EX. 4" DIP PRIVATE WATER SERVICE LINE (INSTALLED 12/6/95)', 'EXISTING 8" VCP PUBLIC WW MAIN', 'PH. 1A NEW EAST WING PR. BLDG. FF=6024.98 (ML) FF=6008.98 (LL)', 'PROPOSED TO FIELD VERIFY UTILITY LOCATIONS PRIOR TO CONSTRUCTION', 'EXISTING 6" DIP WT LINE', 'EXISTING UTILITIES IN ALLEY TO BE ABANDONED AFTER PH. 1A', 'EXISTING UTILITIES IN BOULDER STREET TO BE ABANDONED AFTER PH. 1A', 'COORDINATE WITH CSU FOR CONVERSION OF EXISTING OH ELECTRIC LINES TO USE ELECTRIC', 'PROTECT AND MAINTAIN EXISTING 48" RCP PUBLIC STORM SEWER', 'EX. PUBLIC FH# 930-B', 'EX. PUBLIC FH# 1045-B', 'EX. 8" DIP PUBLIC WATER MAIN', 'COORDINATE WITH CSU FOR CONVERSION OF EXISTING OH ELECTRIC LINES TO USE ELECTRIC', 'EXISTING 48" RCP PUBLIC STORM SEWER', 'EXISTING GAS MAIN', 'EXISTING 8" PVC PUBLIC WW MAIN', 'EX. 8" DIP PUBLIC WATER MAIN', 'COORDINATE WITH CSU FOR CONVERSION OF EXISTING OH ELECTRIC LINES TO USE ELECTRIC', 'EXISTING PARKING LOT', 'EX. PUBLIC FH# 85-B', 'EX. 24" RCP PUBLIC STORM SEWER', 'MATCH INTO EX. BLDG.', 'EXISTING BUILDING FF=6024.32', 'PROTECT EXISTING 8" VCP WW MAIN (CONVERT TO PRIVATE)', 'EX. GAS METER', 'EX. PUBLIC FH# 84-B', 'EX. PUBLIC FH# 82-B', 'EX. 12" DIP PUBLIC WATER MAIN', 'EX. 4" DIP PRIVATE WATER SERVICE LINE (INSTALLED 12/6/95)', 'EXISTING 8" VCP PUBLIC WW MAIN', 'PH. 1A NEW EAST WING PR. BLDG. FF=6024.98 (ML) FF=6008.98 (LL)', 'PROPOSED TO FIELD VERIFY UTILITY LOCATIONS PRIOR TO CONSTRUCTION', 'EXISTING 6" DIP WT LINE', 'EXISTING UTILITIES IN ALLEY TO BE ABANDONED AFTER PH. 1A', 'EXISTING UTILITIES IN BOULDER STREET TO BE ABANDONED AFTER PH. 1A', 'COORDINATE WITH CSU FOR CONVERSION OF EXISTING OH ELECTRIC LINES TO USE ELECTRIC', 'PROTECT AND MAINTAIN EXISTING 48" RCP PUBLIC STORM SEWER', 'EX. PUBLIC FH# 930-B', 'EX. PUBLIC FH# 1045-B', 'EX. 8" DIP PUBLIC WATER MAIN', 'COORDINATE WITH CSU FOR CONVERSION OF EXISTING OH ELECTRIC LINES TO USE ELECTRIC', 'EXISTING 48" RCP PUBLIC STORM SEWER', 'EXISTING GAS MAIN', 'EXISTING 8" PVC PUBLIC WW MAIN', 'EX. 8" DIP PUBLIC WATER MAIN', 'COORDINATE WITH CSU FOR CONVERSION OF EXISTING OH ELECTRIC LINES TO USE ELECTRIC', 'EXISTING PARKING LOT', 'EX. PUBLIC FH# 85-B', 'EX. 24" RCP PUBLIC STORM SEWER', 'MATCH INTO EX. BLDG.', 'EXISTING BUILDING FF=6024.32', 'PROTECT EXISTING 8" VCP WW MAIN (CONVERT TO PRIVATE)', 'EX. GAS METER', 'EX. PUBLIC FH# 84-B', 'EX. PUBLIC FH# 82-B', 'EX. 12" DIP PUBLIC WATER MAIN', 'EX. 4" DIP PRIVATE WATER SERVICE LINE (INSTALLED 12/6/95)', 'EXISTING 8" VCP PUBLIC WW MAIN', 'PH. 1A NEW EAST WING PR. BLDG. FF=6024.98 (ML) FF=6008.98 (LL)', 'PROPOSED TO FIELD VERIFY UTILITY LOCATIONS PRIOR TO CONSTRUCTION', 'EXISTING 6" DIP WT LINE', 'EXISTING UTILITIES IN ALLEY TO BE ABANDONED AFTER PH. 1A', 'EXISTING UTILITIES IN BOULDER STREET TO BE ABANDONED AFTER PH. 1A', 'COORDINATE WITH CSU FOR CONVERSION OF EXISTING OH ELECTRIC LINES TO USE ELECTRIC', 'PROTECT AND MAINTAIN EXISTING 48" RCP PUBLIC STORM SEWER', 'EX. PUBLIC FH# 930-B', 'EX. PUBLIC FH# 1045-B', 'EX. 8" DIP PUBLIC WATER MAIN', 'COORDINATE WITH CSU FOR CONVERSION OF EXISTING OH ELECTRIC LINES TO USE ELECTRIC', 'EXISTING 48" RCP PUBLIC STORM SEWER', 'EXISTING GAS MAIN', 'EXISTING 8" PVC PUBLIC WW MAIN', 'EX. 8" DIP PUBLIC WATER MAIN', 'COORDINATE WITH CSU FOR CONVERSION OF EXISTING OH ELECTRIC LINES TO USE ELECTRIC', 'EXISTING PARKING LOT', 'EX. PUBLIC FH# 85-B', 'EX. 24" RCP PUBLIC STORM SEWER', 'MATCH INTO EX. BLDG.', 'EXISTING BUILDING FF=6024.32', 'PROTECT EXISTING 8" VCP WW MAIN (CONVERT TO PRIVATE)', 'EX. GAS METER', 'EX. PUBLIC FH# 84-B', 'EX. PUBLIC FH# 82-B', 'EX. 12" DIP PUBLIC WATER MAIN', 'EX. 4" DIP PRIVATE WATER SERVICE LINE (INSTALLED 12/6/95)', 'EXISTING 8" VCP PUBLIC WW MAIN', 'PH. 1A NEW EAST WING PR. BLDG. FF=6024.98 (ML) FF=6008.98 (LL)', 'PROPOSED TO FIELD VERIFY UTILITY LOCATIONS PRIOR TO CONSTRUCTION', 'EXISTING 6" DIP WT LINE', 'EXISTING UTILITIES IN ALLEY TO BE ABANDONED AFTER PH. 1A', 'EXISTING UTILITIES IN BOULDER STREET TO BE ABANDONED AFTER PH. 1A', 'COORDINATE WITH CSU FOR CONVERSION OF EXISTING OH ELECTRIC LINES TO USE ELECTRIC', 'PROTECT AND MAINTAIN EXISTING 48" RCP PUBLIC STORM SEWER', 'EX. PUBLIC FH# 930-B', 'EX. PUBLIC FH# 1045-B', 'EX. 8" DIP PUBLIC WATER MAIN', 'COORDINATE WITH CSU FOR CONVERSION OF EXISTING OH ELECTRIC LINES TO USE ELECTRIC', 'EXISTING 48" RCP PUBLIC STORM SEWER', 'EXISTING GAS MAIN', 'EXISTING 8" PVC PUBLIC WW MAIN', 'EX. 8" DIP PUBLIC WATER MAIN', 'COORDINATE WITH CSU FOR CONVERSION OF EXISTING OH ELECTRIC LINES TO USE ELECTRIC', 'EXISTING PARKING LOT', 'EX. PUBLIC FH# 85-B', 'EX. 24" RCP PUBLIC STORM SEWER', 'MATCH INTO EX. BLDG.', 'EXISTING BUILDING FF=6024.32', 'PROTECT EXISTING 8" VCP WW MAIN (CONVERT TO PRIVATE)', 'EX. GAS METER', 'EX. PUBLIC FH# 84-B', 'EX. PUBLIC FH# 82-B', 'EX. 12" DIP PUBLIC WATER MAIN', 'EX. 4" DIP PRIVATE WATER SERVICE LINE (INSTALLED 12/6/95)', 'EXISTING 8" VCP PUBLIC WW MAIN', 'PH. 1A NEW EAST WING PR. BLDG. FF=6024.98 (ML) FF=6008.98 (LL)', 'PROPOSED TO FIELD VERIFY UTILITY LOCATIONS PRIOR TO CONSTRUCTION', 'EXISTING 6" DIP WT LINE', 'EXISTING UTILITIES IN ALLEY TO BE ABANDONED AFTER PH. 1A', 'EXISTING UTILITIES IN BOULDER STREET TO BE ABANDONED AFTER PH. 1A', 'COORDINATE WITH CSU FOR CONVERSION OF EXISTING OH ELECTRIC LINES TO USE ELECTRIC', 'PROTECT AND MAINTAIN EXISTING 48" RCP PUBLIC STORM SEWER', 'EX. PUBLIC FH# 930-B', 'EX. PUBLIC FH# 1045-B', 'EX. 8" DIP PUBLIC WATER MAIN', 'COORDINATE WITH CSU FOR CONVERSION OF EXISTING OH ELECTRIC LINES TO USE ELECTRIC', 'EXISTING 48" RCP PUBLIC STORM SEWER', 'EXISTING GAS MAIN', 'EXISTING 8" PVC PUBLIC WW MAIN', 'EX. 8" DIP PUBLIC WATER MAIN', 'COORDINATE WITH CSU FOR CONVERSION OF EXISTING OH ELECTRIC LINES TO USE ELECTRIC', 'EXISTING PARKING LOT', 'EX. PUBLIC FH# 85-B', 'EX. 24" RCP PUBLIC STORM SEWER', 'MATCH INTO EX. BLDG.', 'EXISTING BUILDING FF=6024.32', 'PROTECT EXISTING 8" VCP WW MAIN (CONVERT TO PRIVATE)', 'EX. GAS METER', 'EX. PUBLIC FH# 84-B', 'EX. PUBLIC FH# 82-B', 'EX. 12" DIP PUBLIC WATER MAIN', 'EX. 4" DIP PRIVATE WATER SERVICE LINE (INSTALLED 12/6/95)', 'EXISTING 8" VCP PUBLIC WW MAIN', 'PH. 1A NEW EAST WING PR. BLDG. FF=6024.98 (ML) FF=6008.98 (LL)', 'PROPOSED TO FIELD VERIFY UTILITY LOCATIONS PRIOR TO CONSTRUCTION', 'EXISTING 6" DIP WT LINE', 'EXISTING UTILITIES IN ALLEY TO BE ABANDONED AFTER PH. 1A', 'EXISTING UTILITIES IN BOULDER STREET TO BE ABANDONED AFTER PH. 1A', 'COORDINATE WITH CSU FOR CONVERSION OF EXISTING OH ELECTRIC LINES TO USE ELECTRIC', 'PROTECT AND MAINTAIN EXISTING 48" RCP PUBLIC STORM SEWER', 'EX. PUBLIC FH# 930-B', 'EX. PUBLIC FH# 1045-B', 'EX. 8" DIP PUBLIC WATER MAIN', 'COORDINATE WITH CSU FOR CONVERSION OF EXISTING OH ELECTRIC LINES TO USE ELECTRIC', 'EXISTING 48" RCP PUBLIC STORM SEWER', 'EXISTING GAS MAIN', 'EXISTING 8" PVC PUBLIC WW MAIN', 'EX. 8" DIP PUBLIC WATER MAIN', 'COORDINATE WITH CSU FOR CONVERSION OF EXISTING OH ELECTRIC LINES TO USE ELECTRIC', 'EXISTING PARKING LOT', 'EX. PUBLIC FH# 85-B', 'EX. 24" RCP PUBLIC STORM SEWER', 'MATCH INTO EX. BLDG.', 'EXISTING BUILDING FF=6024.32', 'PROTECT EXISTING 8" VCP WW MAIN (CONVERT TO PRIVATE)', 'EX. GAS METER', 'EX. PUBLIC FH# 84-B', 'EX. PUBLIC FH# 82-B', 'EX. 12" DIP PUBLIC WATER MAIN', 'EX. 4" DIP PRIVATE WATER SERVICE LINE (INSTALLED 12/6/95)', 'EXISTING 8" VCP PUBLIC WW MAIN', 'PH. 1A NEW EAST WING PR. BLDG. FF=6024.98 (ML) FF=6008.98 (LL)', 'PROPOSED TO FIELD VERIFY UTILITY LOCATIONS PRIOR TO CONSTRUCTION', 'EXISTING 6" DIP WT LINE', 'EXISTING UTILITIES IN ALLEY TO BE ABANDONED AFTER PH. 1A', 'EXISTING UTILITIES IN BOULDER STREET TO BE ABANDONED AFTER PH. 1A', 'COORDINATE WITH CSU FOR CONVERSION OF EXISTING OH ELECTRIC LINES TO USE ELECTRIC', 'PROTECT AND MAINTAIN EXISTING 48" RCP PUBLIC STORM SEWER', 'EX. PUBLIC FH# 930-B', 'EX. PUBLIC FH# 1045-B', 'EX. 8" DIP PUBLIC WATER MAIN', 'COORDINATE WITH CSU FOR CONVERSION OF EXISTING OH ELECTRIC LINES TO USE ELECTRIC', 'EXISTING 48" RCP PUBLIC STORM SEWER', 'EXISTING GAS MAIN', 'EXISTING 8" PVC PUBLIC WW MAIN', 'EX. 8" DIP PUBLIC WATER MAIN', 'COORDINATE WITH CSU FOR CONVERSION OF EXISTING OH ELECTRIC LINES TO USE ELECTRIC', 'EXISTING PARKING LOT', 'EX. PUBLIC FH# 85-B', 'EX. 24" RCP PUBLIC STORM SEWER', 'MATCH INTO EX. BLDG.', 'EXISTING BUILDING FF=6024.32', 'PROTECT EXISTING 8" VCP WW MAIN (CONVERT TO PRIVATE)', 'EX. GAS METER', 'EX. PUBLIC FH# 84-B', 'EX. PUBLIC FH# 82-B', 'EX. 12" DIP PUBLIC WATER MAIN', 'EX. 4" DIP PRIVATE WATER SERVICE LINE (INSTALLED 12/6/95)', 'EXISTING 8" VCP PUBLIC WW MAIN', 'PH. 1A NEW EAST WING PR. BLDG. FF=6024.98 (ML) FF=6008.98 (LL)', 'PROPOSED TO FIELD VERIFY UTILITY LOCATIONS PRIOR TO CONSTRUCTION', 'EXISTING 6" DIP WT LINE', 'EXISTING UTILITIES IN ALLEY TO BE ABANDONED AFTER PH. 1A', 'EXISTING UTILITIES IN BOULDER STREET TO BE ABANDONED AFTER PH. 1A', 'COORDINATE WITH CSU FOR CONVERSION OF EXISTING OH ELECTRIC LINES TO USE ELECTRIC', 'PROTECT AND MAINTAIN EXISTING 48" RCP PUBLIC STORM SEWER', 'EX. PUBLIC FH# 930-B', 'EX. PUBLIC FH# 1045-B', 'EX. 8" DIP PUBLIC WATER MAIN', 'COORDINATE WITH CSU FOR CONVERSION OF EXISTING OH ELECTRIC LINES TO USE ELECTRIC', 'EXISTING 48" RCP PUBLIC STORM SEWER', 'EXISTING GAS MAIN', 'EXISTING 8" PVC PUBLIC WW MAIN', 'EX. 8" DIP PUBLIC WATER MAIN', 'COORDINATE WITH CSU FOR CONVERSION OF EXISTING OH ELECTRIC LINES TO USE ELECTRIC', 'EXISTING PARKING LOT', 'EX. PUBLIC FH# 85-B', 'EX. 24" RCP PUBLIC STORM SEWER', 'MATCH INTO EX. BLDG.', 'EXISTING BUILDING FF=6024.32', 'PROTECT EXISTING 8" VCP WW MAIN (CONVERT TO PRIVATE)', 'EX. GAS METER', 'EX. PUBLIC FH# 84-B', 'EX. PUBLIC FH# 82-B', 'EX. 12" DIP PUBLIC WATER MAIN', 'EX. 4" DIP PRIVATE WATER SERVICE LINE (INSTALLED 12/6/95)', 'EXISTING 8" VCP PUBLIC WW MAIN', 'PH. 1A NEW EAST WING PR. BLDG. FF=6024.98 (ML) FF=6008.98 (LL)', 'PROPOSED TO FIELD VERIFY UTILITY LOCATIONS PRIOR TO CONSTRUCTION', 'EXISTING 6" DIP WT LINE', 'EXISTING UTILITIES IN ALLEY TO BE ABANDONED AFTER PH. 1A', 'EXISTING UTILITIES IN BOULDER STREET TO BE ABANDONED AFTER PH. 1A', 'COORDINATE WITH CSU FOR CONVERSION OF EXISTING OH ELECTRIC LINES TO USE ELECTRIC', 'PROTECT AND MAINTAIN EXISTING 48" RCP PUBLIC STORM SEWER', 'EX. PUBLIC FH# 930-B', 'EX. PUBLIC FH# 1045-B', 'EX. 8" DIP PUBLIC WATER MAIN', 'COORDINATE WITH CSU FOR CONVERSION OF EXISTING OH ELECTRIC LINES TO USE ELECTRIC', 'EXISTING 48" RCP PUBLIC STORM SEWER', 'EXISTING GAS MAIN', 'EXISTING 8" PVC PUBLIC WW MAIN', 'EX. 8" DIP PUBLIC WATER MAIN', 'COORDINATE WITH CSU FOR CONVERSION OF EXISTING OH ELECTRIC LINES TO USE ELECTRIC', 'EXISTING PARKING LOT', 'EX. PUBLIC FH# 85-B', 'EX. 24" RCP PUBLIC STORM SEWER', 'MATCH INTO EX. BLDG.', 'EXISTING BUILDING FF=6024.32', 'PROTECT EXISTING 8" VCP WW MAIN (CONVERT TO PRIVATE)', 'EX. GAS METER', 'EX. PUBLIC FH# 84-B', 'EX. PUBLIC FH# 82-B', 'EX. 12" DIP PUBLIC WATER MAIN', 'EX. 4" DIP PRIVATE WATER SERVICE LINE (INSTALLED 12/6/95)', 'EXISTING 8" VCP PUBLIC WW MAIN', 'PH. 1A NEW EAST WING PR. BLDG. FF=6024.98 (ML) FF=6008.98 (LL)', 'PROPOSED TO FIELD VERIFY UTILITY LOCATIONS PRIOR TO CONSTRUCTION', 'EXISTING 6" DIP WT LINE', 'EXISTING UTILITIES IN ALLEY TO BE ABANDONED AFTER PH. 1A', 'EXISTING UTILITIES IN BOULDER STREET TO BE ABANDONED AFTER PH. 1A', 'COORDINATE WITH CSU FOR CONVERSION OF EXISTING OH ELECTRIC LINES TO USE ELECTRIC', 'PROTECT AND MAINTAIN EXISTING 48" RCP PUBLIC STORM SEWER', 'EX. PUBLIC FH# 930-B', 'EX. PUBLIC FH# 1045-B', 'EX. 8" DIP PUBLIC WATER MAIN', 'COORDINATE WITH CSU FOR CONVERSION OF EXISTING OH ELECTRIC LINES TO USE ELECTRIC', 'EXISTING 48" RCP PUBLIC STORM SEWER', 'EXISTING GAS MAIN', 'EXISTING 8" PVC PUBLIC WW MAIN', 'EX. 8" DIP PUBLIC WATER MAIN', 'COORDINATE WITH CSU FOR CONVERSION OF EXISTING OH ELECTRIC LINES TO USE ELECTRIC', 'EXISTING PARKING LOT', 'EX. PUBLIC FH# 85-B', 'EX. 24" RCP PUBLIC STORM SEWER', 'MATCH INTO EX. BLDG.', 'EXISTING BUILDING FF=6024.32', 'PROTECT EXISTING 8" VCP WW MAIN (CONVERT TO PRIVATE)', 'EX. GAS METER', 'EX. PUBLIC FH# 84-B', 'EX. PUBLIC FH# 82-B', 'EX. 12" DIP PUBLIC WATER MAIN', 'EX. 4" DIP PRIVATE WATER SERVICE LINE (INSTALLED 12/6/95)', 'EXISTING 8" VCP PUBLIC WW MAIN', 'PH. 1A NEW EAST WING PR. BLDG. FF=6024.98 (ML) FF=6008.98 (LL)', 'PROPOSED TO FIELD VERIFY UTILITY LOCATIONS PRIOR TO CONSTRUCTION', 'EXISTING 6" DIP WT LINE', 'EXISTING UTILITIES IN ALLEY TO BE ABANDONED AFTER PH. 1A', 'EXISTING UTILITIES IN BOULDER STREET TO BE ABANDONED AFTER PH. 1A', 'COORDINATE WITH CSU FOR CONVERSION OF EXISTING OH ELECTRIC LINES TO USE ELECTRIC', 'PROTECT AND MAINTAIN EXISTING 48" RCP PUBLIC STORM SEWER', 'EX. PUBLIC FH# 930-B', 'EX. PUBLIC FH# 1045-B', 'EX. 8" DIP

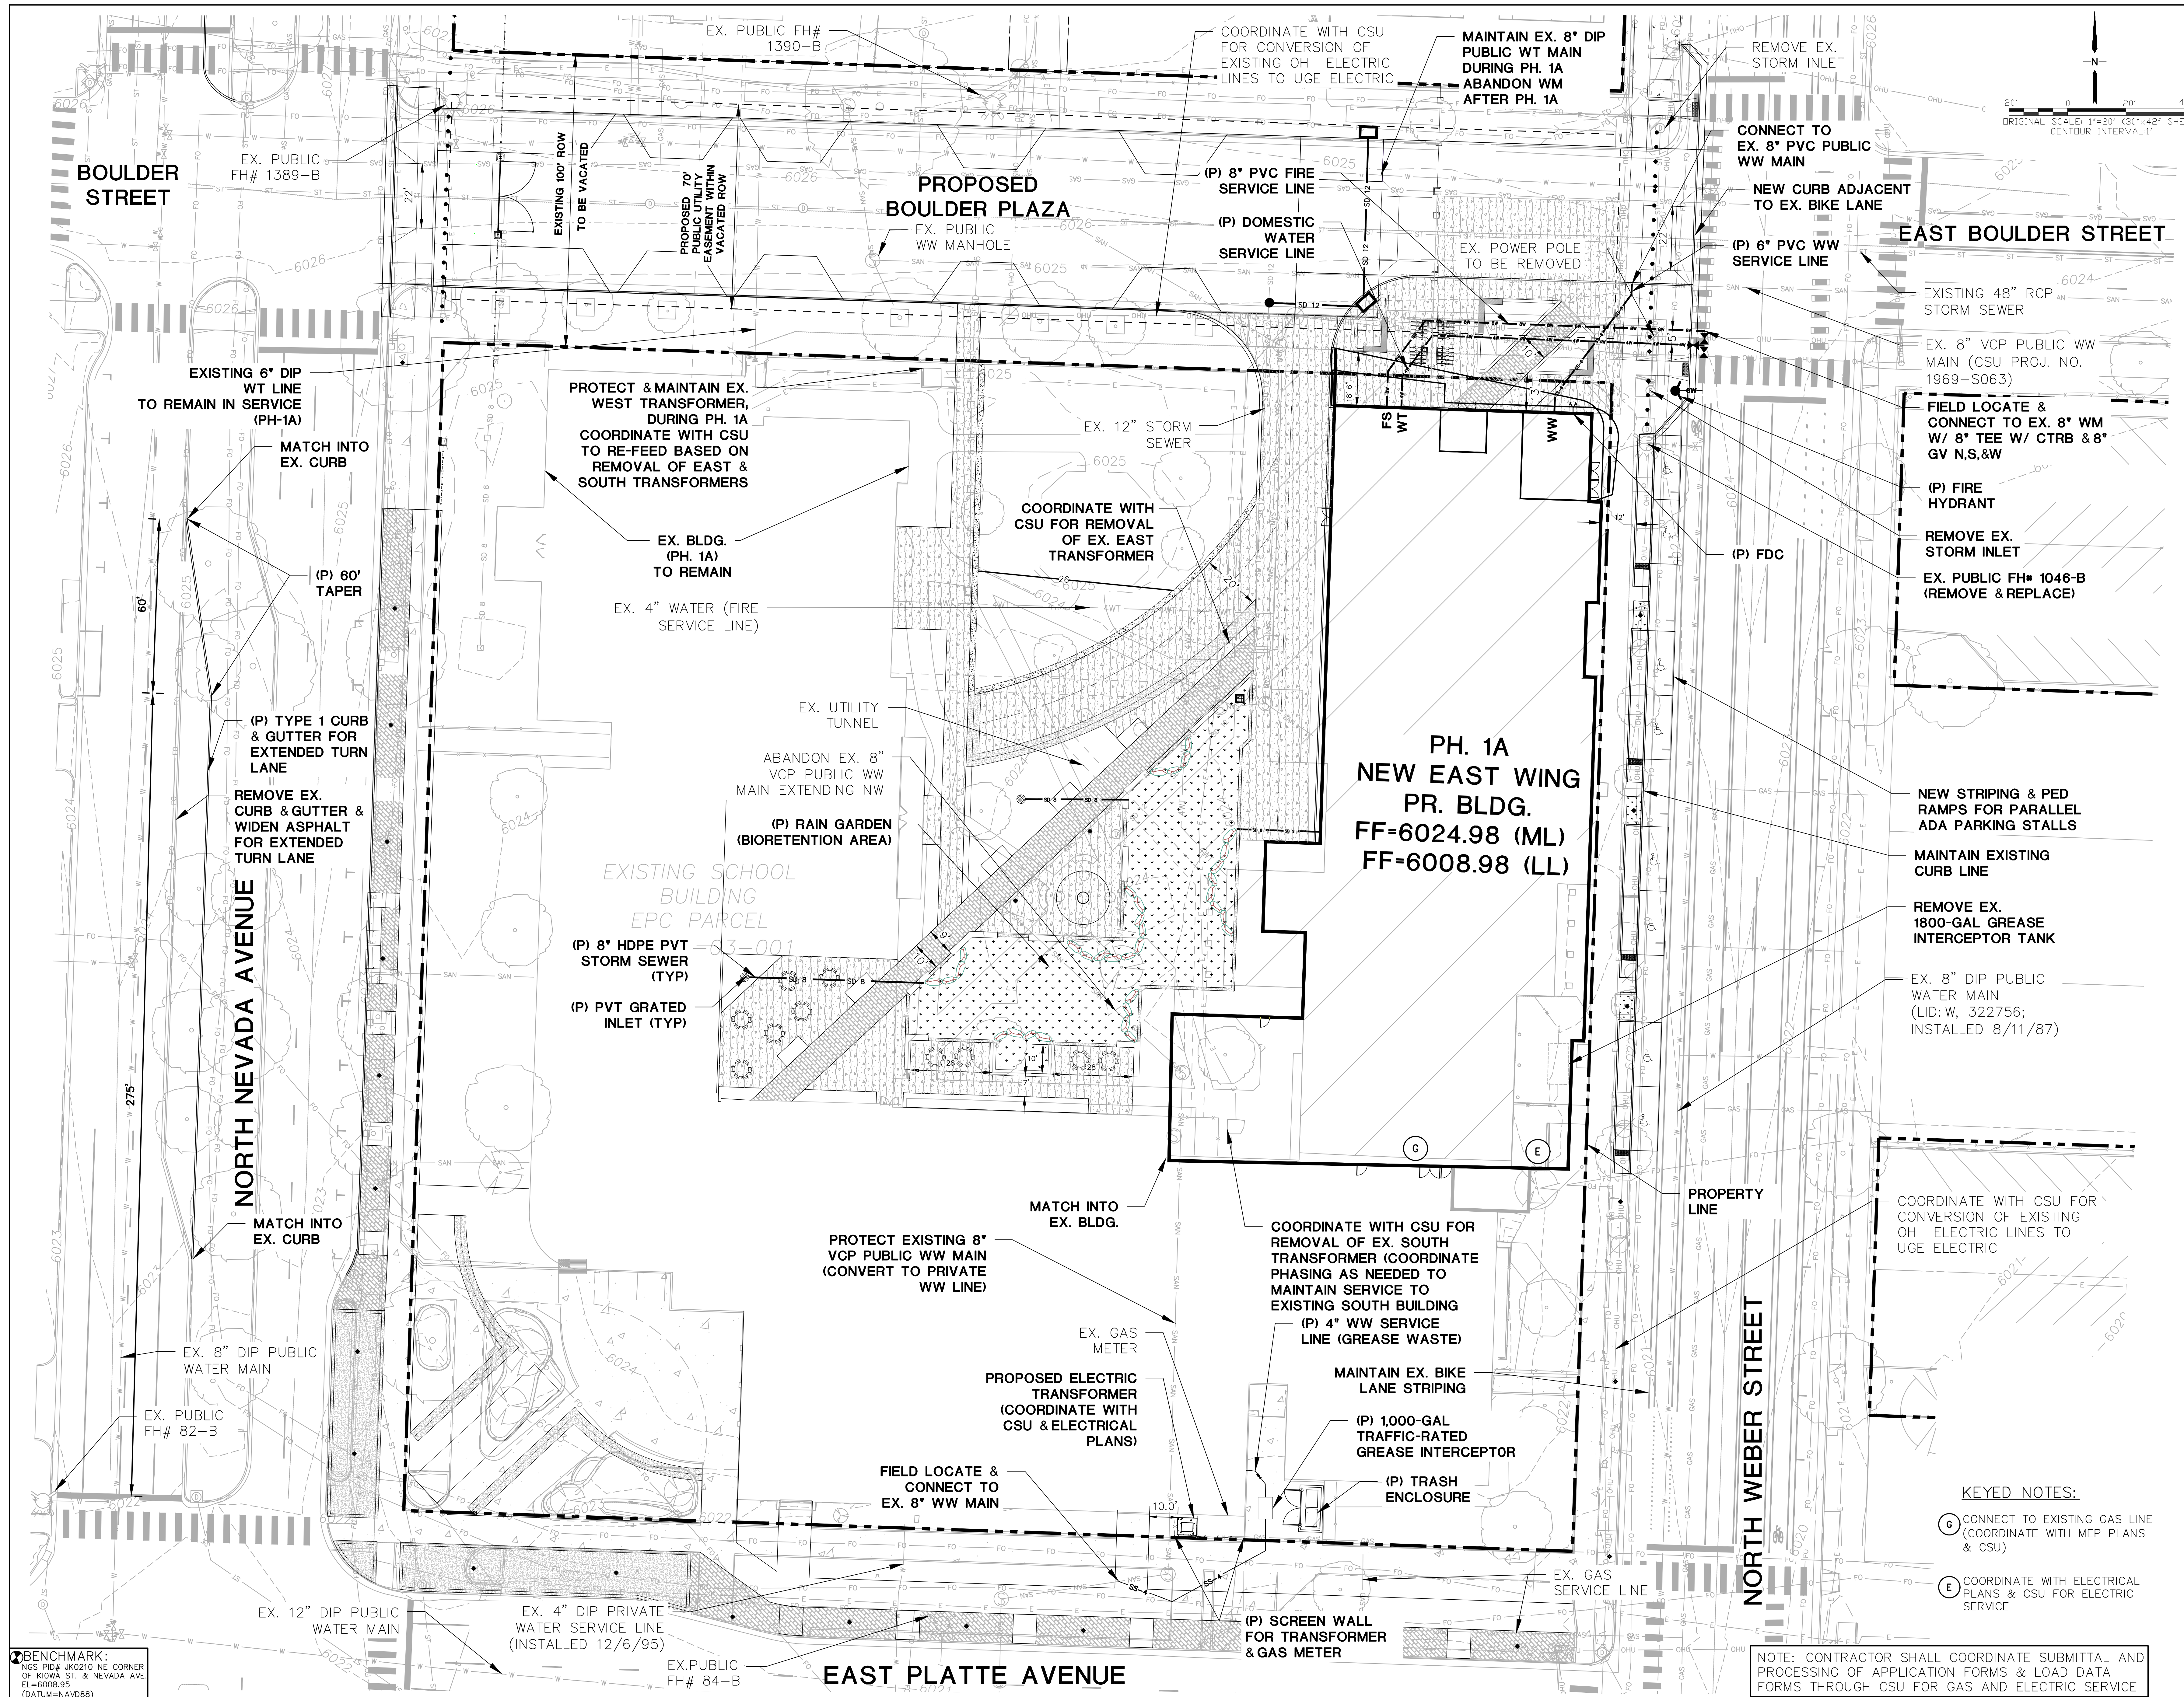

rt**a**

ARCHITECTS
**PERKINS—
EASTMAN**

19 SOUTH TEJON ST., SUITE 300
COLORADO SPRINGS, CO. 80903
TEL: 719-471-7556
FAX: 719-471-1174
www.rtaarchitects.com

JPS

ENGINEERING

19 E. Wilomette Ave.
Colorado Springs, CO
80903
PH: 719-477-9429
FAX: 719-471-0766
www.jpsengr.com

PALMER HIGH SCHOOL TRANSFORMATION
COLORADO SPRINGS SCHOOL DISTRICT 11
301 N. NEVADA AVENUE
COLORADO SPRINGS, CO 80903

COPYRIGHT RTA, INC.

SHEET TITLE
**SOUTH SITE
UTILITY PLAN
(PH. 1A)**

RTA PROJECT NUMBER
2024-070-00
DATE
07/01/2025
REVISIONS
DATE DESCRIPTION

QA/QC APPROVAL:
DRAWN BY: PV
CHECKED BY: JPS

ISSUED FOR:
DEVELOPMENT PLAN
SHEET NO.
CU0200

KEYED NOTES:

CONNECT TO EXISTING GAS LINE
(COORDINATE WITH MEP PLANS
& CSU)

COORDINATE WITH ELECTRICAL
PLANS & CSU FOR ELECTRIC
SERVICE

NOTE: CONTRACTOR SHALL COORDINATE SUBMITTAL AND
PROCESSING OF APPLICATION FORMS & LOAD DATA
FORMS THROUGH CSU FOR GAS AND ELECTRIC SERVICE

PALMER HIGH SCHOOL
COLORADO SPRINGS
FINAL LANDSCAPE PLAN

GENERAL NOTES

- FOR GRADING PLAN, REFER TO CIVIL ENGINEER'S DRAWINGS.
- FOR STANDARD LIGHTING AND LOCATIONS, REFER TO PHOTOMETRIC PLAN.
- A FULLY AUTOMATED SPRINKLER IRRIGATION SYSTEM WILL DRIP IRRIGATE ALL TREE, SHRUB, AND GROUND COVER PLANTING AREAS AND SPRAY ANY TURF. IRRIGATION PLAN WILL INCLUDE AN IRRIGATION SCHEDULE THAT NOTES APPLICATION RATES BASED ON TURF TYPE, AND NOTES RATES FOR NEWLY PLANTED PLANTS VS. ESTABLISHED PLANTS AND GENERAL RECOMMENDATIONS REGARDING SEASONAL ADJUSTMENTS (SPRING AND FALL).


CITY OF COLORADO SPRINGS NOTES

- A FINAL LANDSCAPE AND IRRIGATION PLAN, WITH APPLICABLE SUPPORTING MATERIAL, SHALL BE SUBMITTED AT TIME OF BUILDING PERMIT APPLICATION AND SHALL BE APPROVED BEFORE ANY BUILDING PERMIT APPROVAL, ANY LANDSCAPING OR IRRIGATION CONSTRUCTION, AND ISSUANCE OF A CERTIFICATE OF OCCUPANCY.
- THE OWNER OR DEVELOPER IS REQUIRED TO PROVIDE INSPECTION AFFIDAVITS EXECUTED BY THE COLORADO LICENSED LANDSCAPE ARCHITECT OR CERTIFIED IRRIGATION DESIGNER OF RECORD FOR THE PROJECT, WHICH CERTIFIES THAT THE PROJECT WAS INSTALLED AND IN COMPLIANCE WIT THE APPROVED FINAL LANDSCAPE AND IRRIGATION PLAN ON FILE IN CITY PLANNING. THIS SHOULD REQUIRE LIMITED CONSTRUCTION OBSERVATION VISITS TO ACCURATELY COMPLETE THE AFFIDAVITS. WHEN READY TO CALL FOR INSPECTION AND SUBMIT AFFIDAVITS, FIRST CONTACT THE CITY PLANNER OF RECORD FOR THE PROJECT (719-385-5905) AND AS NECESSARY OUR DRE OFFICE (719-385-5982).
- COPIES OF RECEIPTS/DELIVERY TICKETS FOR SOIL AMENDMENTS INSTALLED ON THE PROJECT ARE REQUIRED TO BE PROVIDED WITH THE INSPECTION AFFIDAVITS.
- ANY FIELD CHANGES OR DEVIATIONS TO THESE PLANS WITHOUT PRIOR CITY APPROVAL OF AN AMENDED DEVELOPMENT PLAN MAY RESULT IN A DELAY OF FINAL APPROVAL AND ISSUANCE OF A CERTIFICATE OF OCCUPANCY. THESE PLANS ARE FOR CITY APPROVALS ONLY AND ARE NOT TO BE UTILIZED FOR CONSTRUCTION.
-

LANDSCAPE SITE REQUIREMENTS - FORM BASED CODE

SETBACKS		CLASSIFICATION	PLANTER (MIN)	PLANTER PROPOSED	APPROPRIATE SECTOR	TREE SPACING (RANGE)	TREE SPACING PROPOSED	PEDESTRIAN LIGHT SPACING (MAX)	PEDESTRIAN LIGHT SPACING PROPOSED
PLAN	STREET NAME/								
ABREV	ZONE BOUNDARY								
PL	PLATTE AVE.	PLANTER	5'x5'	8' X 8'	T2 A	25-40FT	30-40FT	50-75 FT	35-40FT
WE	WEBER ST.	PLANTER	5'x5'	8' X 8'	T2 A	25-40FT	30-40FT (EXCEPTION OF ADA PARKING SPOTS)	50-75 FT	66 FT
NE	NEVADA AVE.	PLANTER (MODIFIED)	5'x5'	8' X 8'	T2 A	25-40FT	66FT (TO ACCOMMODATE ADA PARKING)	50-75 FT	35-40FT

KEY MAP

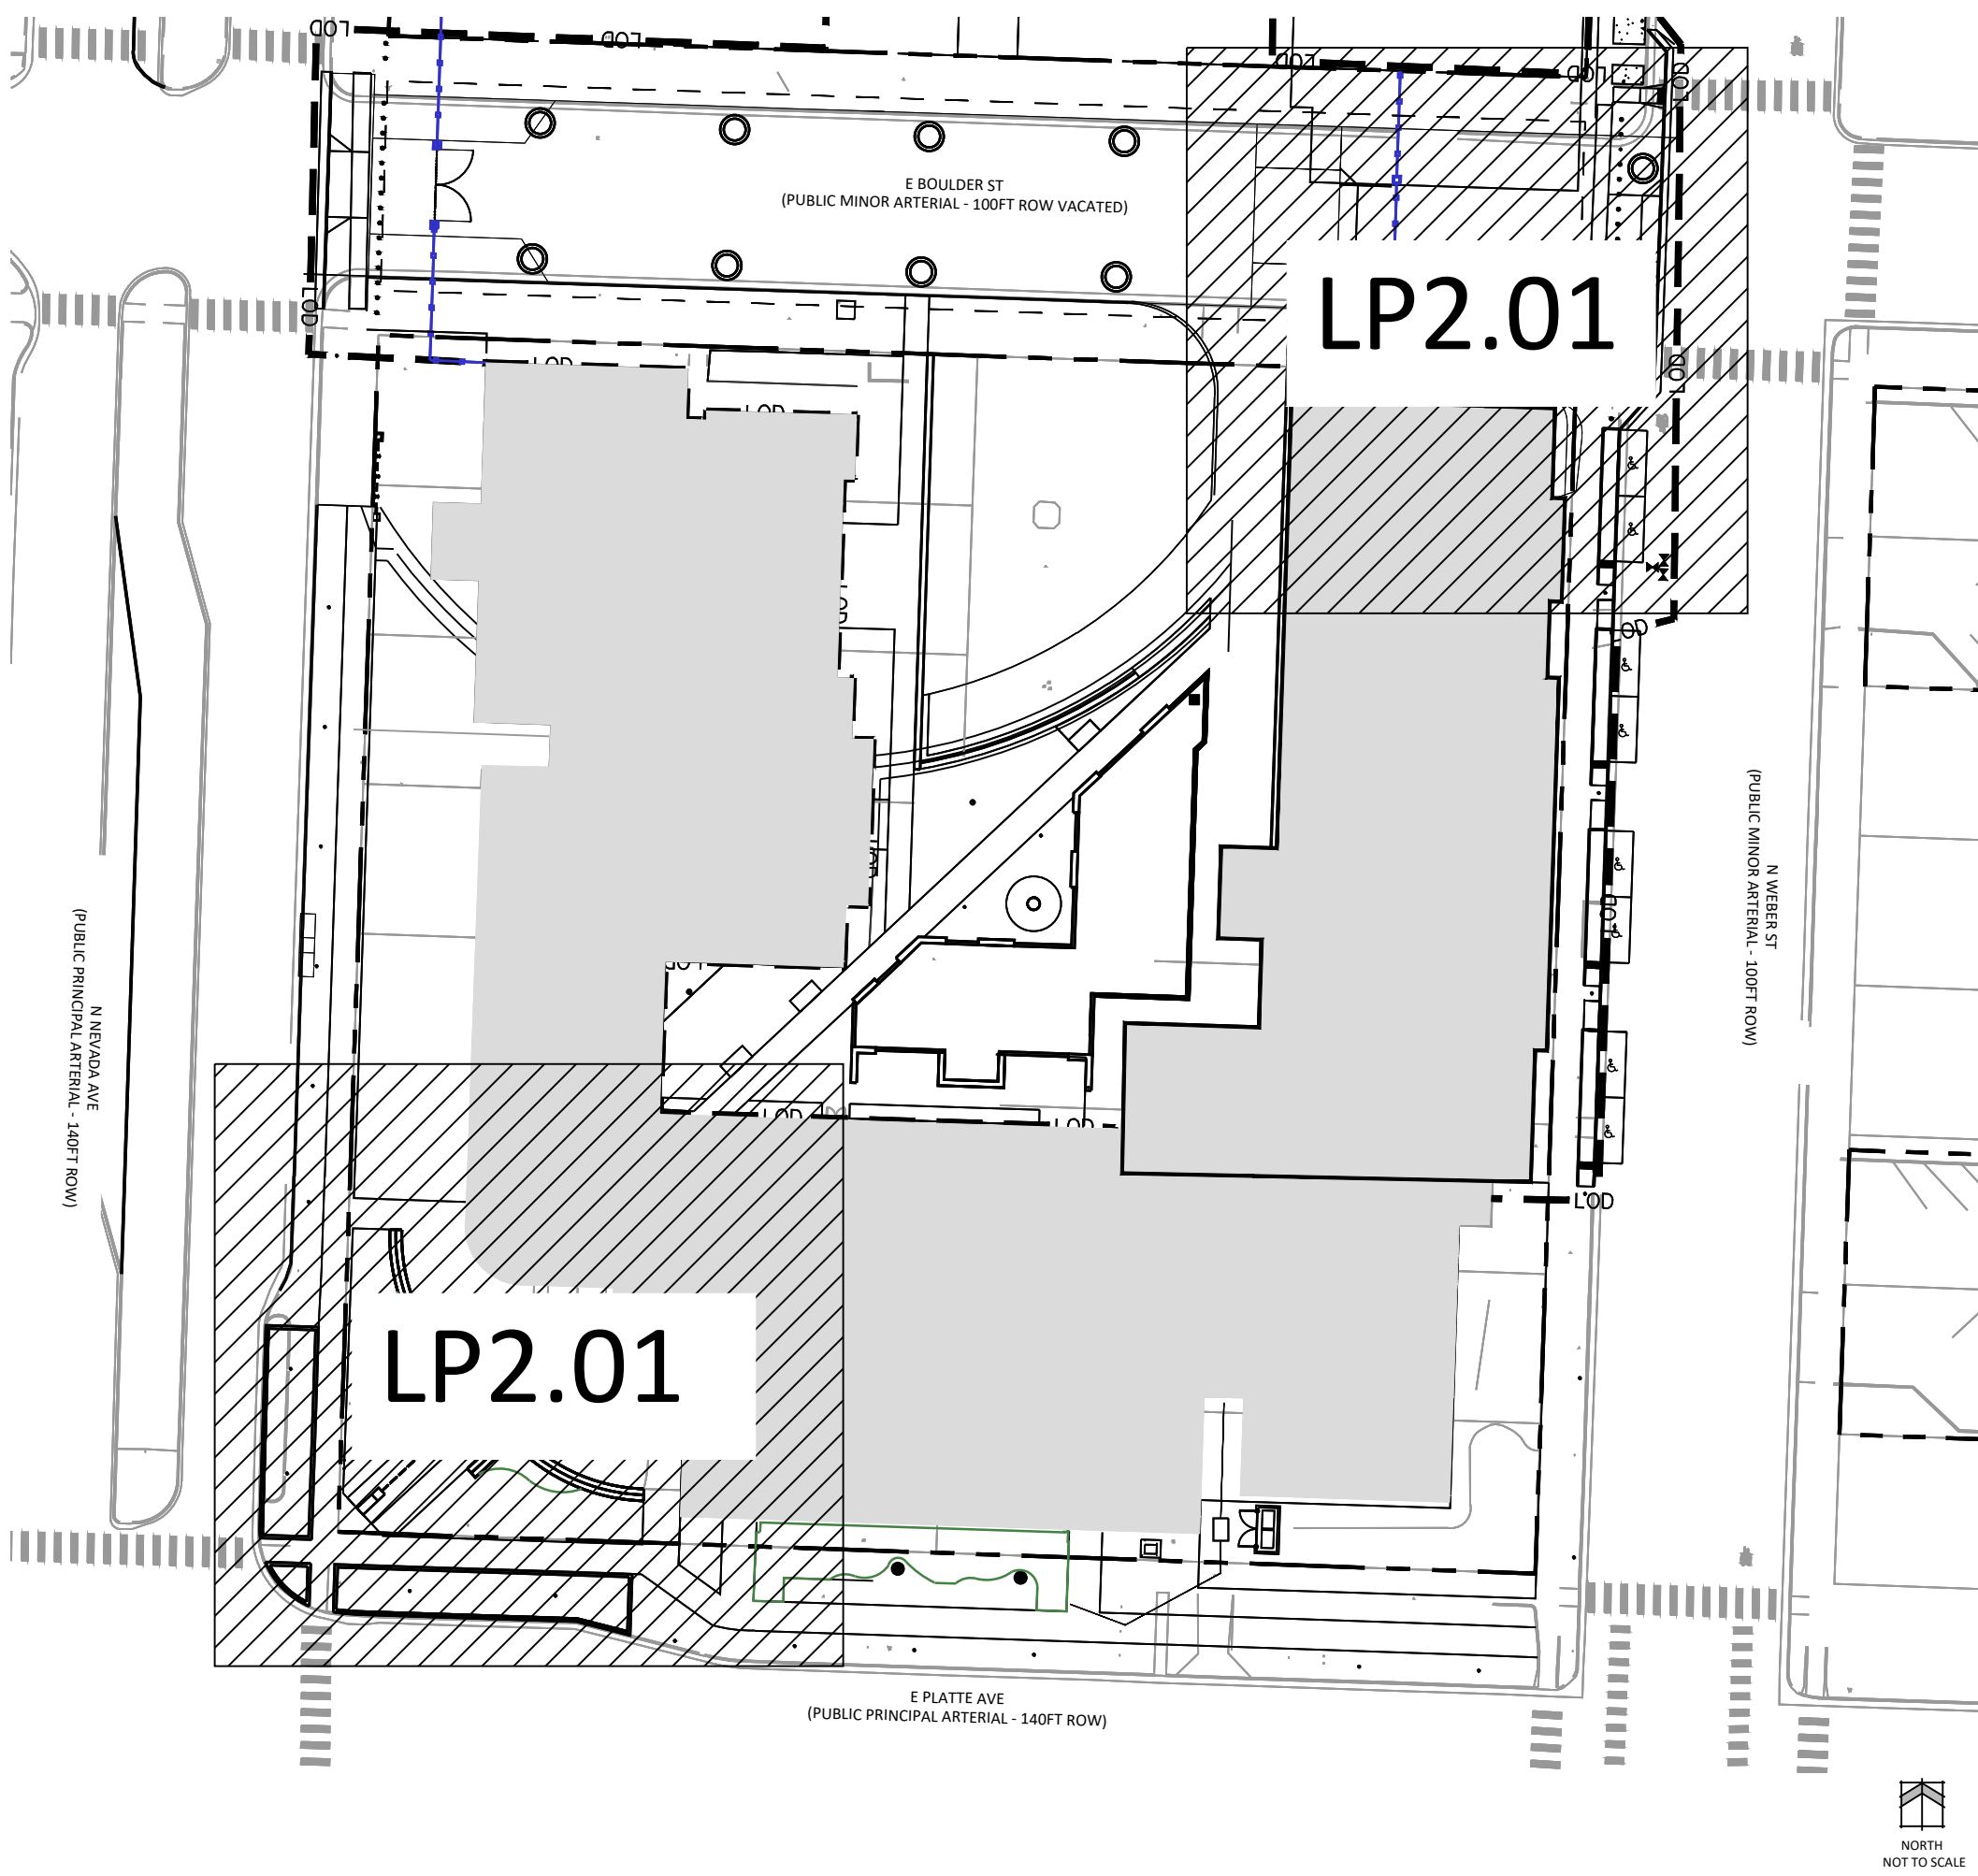


PLANT SCHEDULE

SYMBOL	CODE	QTY	BOTANICAL / COMMON NAME	HEIGHT	WIDTH	SIZE	CONDITION	CITY REQ.
DECIDUOUS TREES								
	AX	17	ACER X FREEMANII / FREEMAN MAPLE	30'	20'	2" CAL.	B&B	PARK/ROW
EVERGREEN TREES								
	Bb	7	PICEA PUNGENS 'BABY BLUE' / BABY BLUE COLORADO SPRUCE	25'	12'	6' HT.	B&B	SCREEN/TRASH/WALL
ORNAMENTAL TREES								
	MI	16	MALLUS X 'RED JEWEL' / RED JEWEL CRABAPPLE	15'	15'	1.5" CAL.	B&B	MEDIAN/ROW/STREAM
	Sr	3	SYRINGA RETICULATA / JAPANESE LILAC TREE	25'	15'	1.5" CAL.	B&B	ROW/STREAM
DECIDUOUS SHRUBS								
	CSF	6	CORNUS SERICEA 'FARROW' / ARCTIC FIRE® RED TWIG DOGWOOD	4'	4'	#5 CONT	CONT	
	CSY	9	CORNUS SERICEA 'FLAVIRAMEA' / YELLOW TWIG DOGWOOD	5'	5'	#5 CONT	CONT	
	PXL	3	PHILADELPHUS X LEMOINEI / MOCK ORANGE	4'	4'	#5 CONT	CONT	
	PHM	18	PHYSOCARPUS MONOGYNUS / MOUNTAIN NINEBARK	3'	3'	#5 CONT	CONT	SCREEN
	Phd	18	PHYSOCARPUS OPULIFOLIUS 'MONLO' / DIABOLO® NINEBARK	6'	6'	#5 CONT	CONT	SCREEN
	RAG	143	RIBES ALPINUM 'GREEN MOUND' / GREEN MOUND ALPINE CURRANT	2'	2'	#3 CONT	CONT	
	Syb	27	SALVIA 'YANGII' 'BLUE SPIRE' / BLUE SPIRE RUSSIAN SAGE	4'	4'	#3 CONT	CONT	
EVERGREEN SHRUBS								
	Jhb	49	JUNIPERUS HORIZONTALIS 'BLUE CHIP' / BLUE CHIP CREEPING JUNIPER	1'	6'	#5 CONT	CONT	SELECTED
	Jms	3	JUNIPERUS X MEDIA 'SEA GREEN' / SEA GREEN JUNIPER	5'	6'	#5 CONT	CONT	
GRASSES								
	CaK	115	CALAMAGROSIS X ACUTIFLORA 'KARL FOERSTER' / KARL FOERSTER FEATHER REED GRASS	4'	1.5'	#1 CONT	CONT	SCREEN
	Pav	101	PANICUM VIRGATUM / SWITCH GRASS	4'	2'	#1 CONT	CONT	SCREEN
PERENNIALS								
	Ruh	180	RUDBECKIA HIRTA / BLACK-EYED SUSAN	3'	1'	#1 CONT	CONT	
Percent Signature Trees**: (70% minimum - Policy 311.3K)				Signature Trees: 43 Total No. of Trees: 43 = 100% Signature Trees		Percent Signature Shrubs**: (70% minimum - Policy 311.3K)		Signature Shrubs: 228 Total No. of Shrubs: 276 = 82% Signature Shrubs

GROUND COVER LEGEND

	4-8" ROCK ALPINE CREEK RIVER @ 8" DEPTH	1,431 SF
	BREEZE REGAL ROSE	453 SF
	2-4" ROCK DESERT SAND RIVER @ 4" DEPTH	2,546 SF
	SOD KENTUCKY BLUE GRASS	25,336 SF
	NATIVE SEED- WETLANDS EL PASO COUNTY CONSERVATION BIG BLUESTEM - 20% BLUE GRAMA - 10% GREEN NEEDLEGRASS - 10% WESTERN WHEATGRASS - 20% SIDEOATS GRAMA - 10% SWITCHGRASS - 10% PRAIRIE SANDRIED - 10% YELLOW INDIANGRASS - 10% SEEDING WILL BE IN COMPLIANCE WITH SCM CH. 5 HYDROSEED @ 19.3 PLS/ACRE	5,047 SF
	1.5" ROCK ALPINE CREEK RIVER @ 3" DEPTH	3,653 SF
	WOOD MULCH SHREDDED WESTERN RED CEDAR	2,602 SF
	ROYAL GRANITE : 3 TO 4 FT	APPROX. REUSE FROM EXISTING

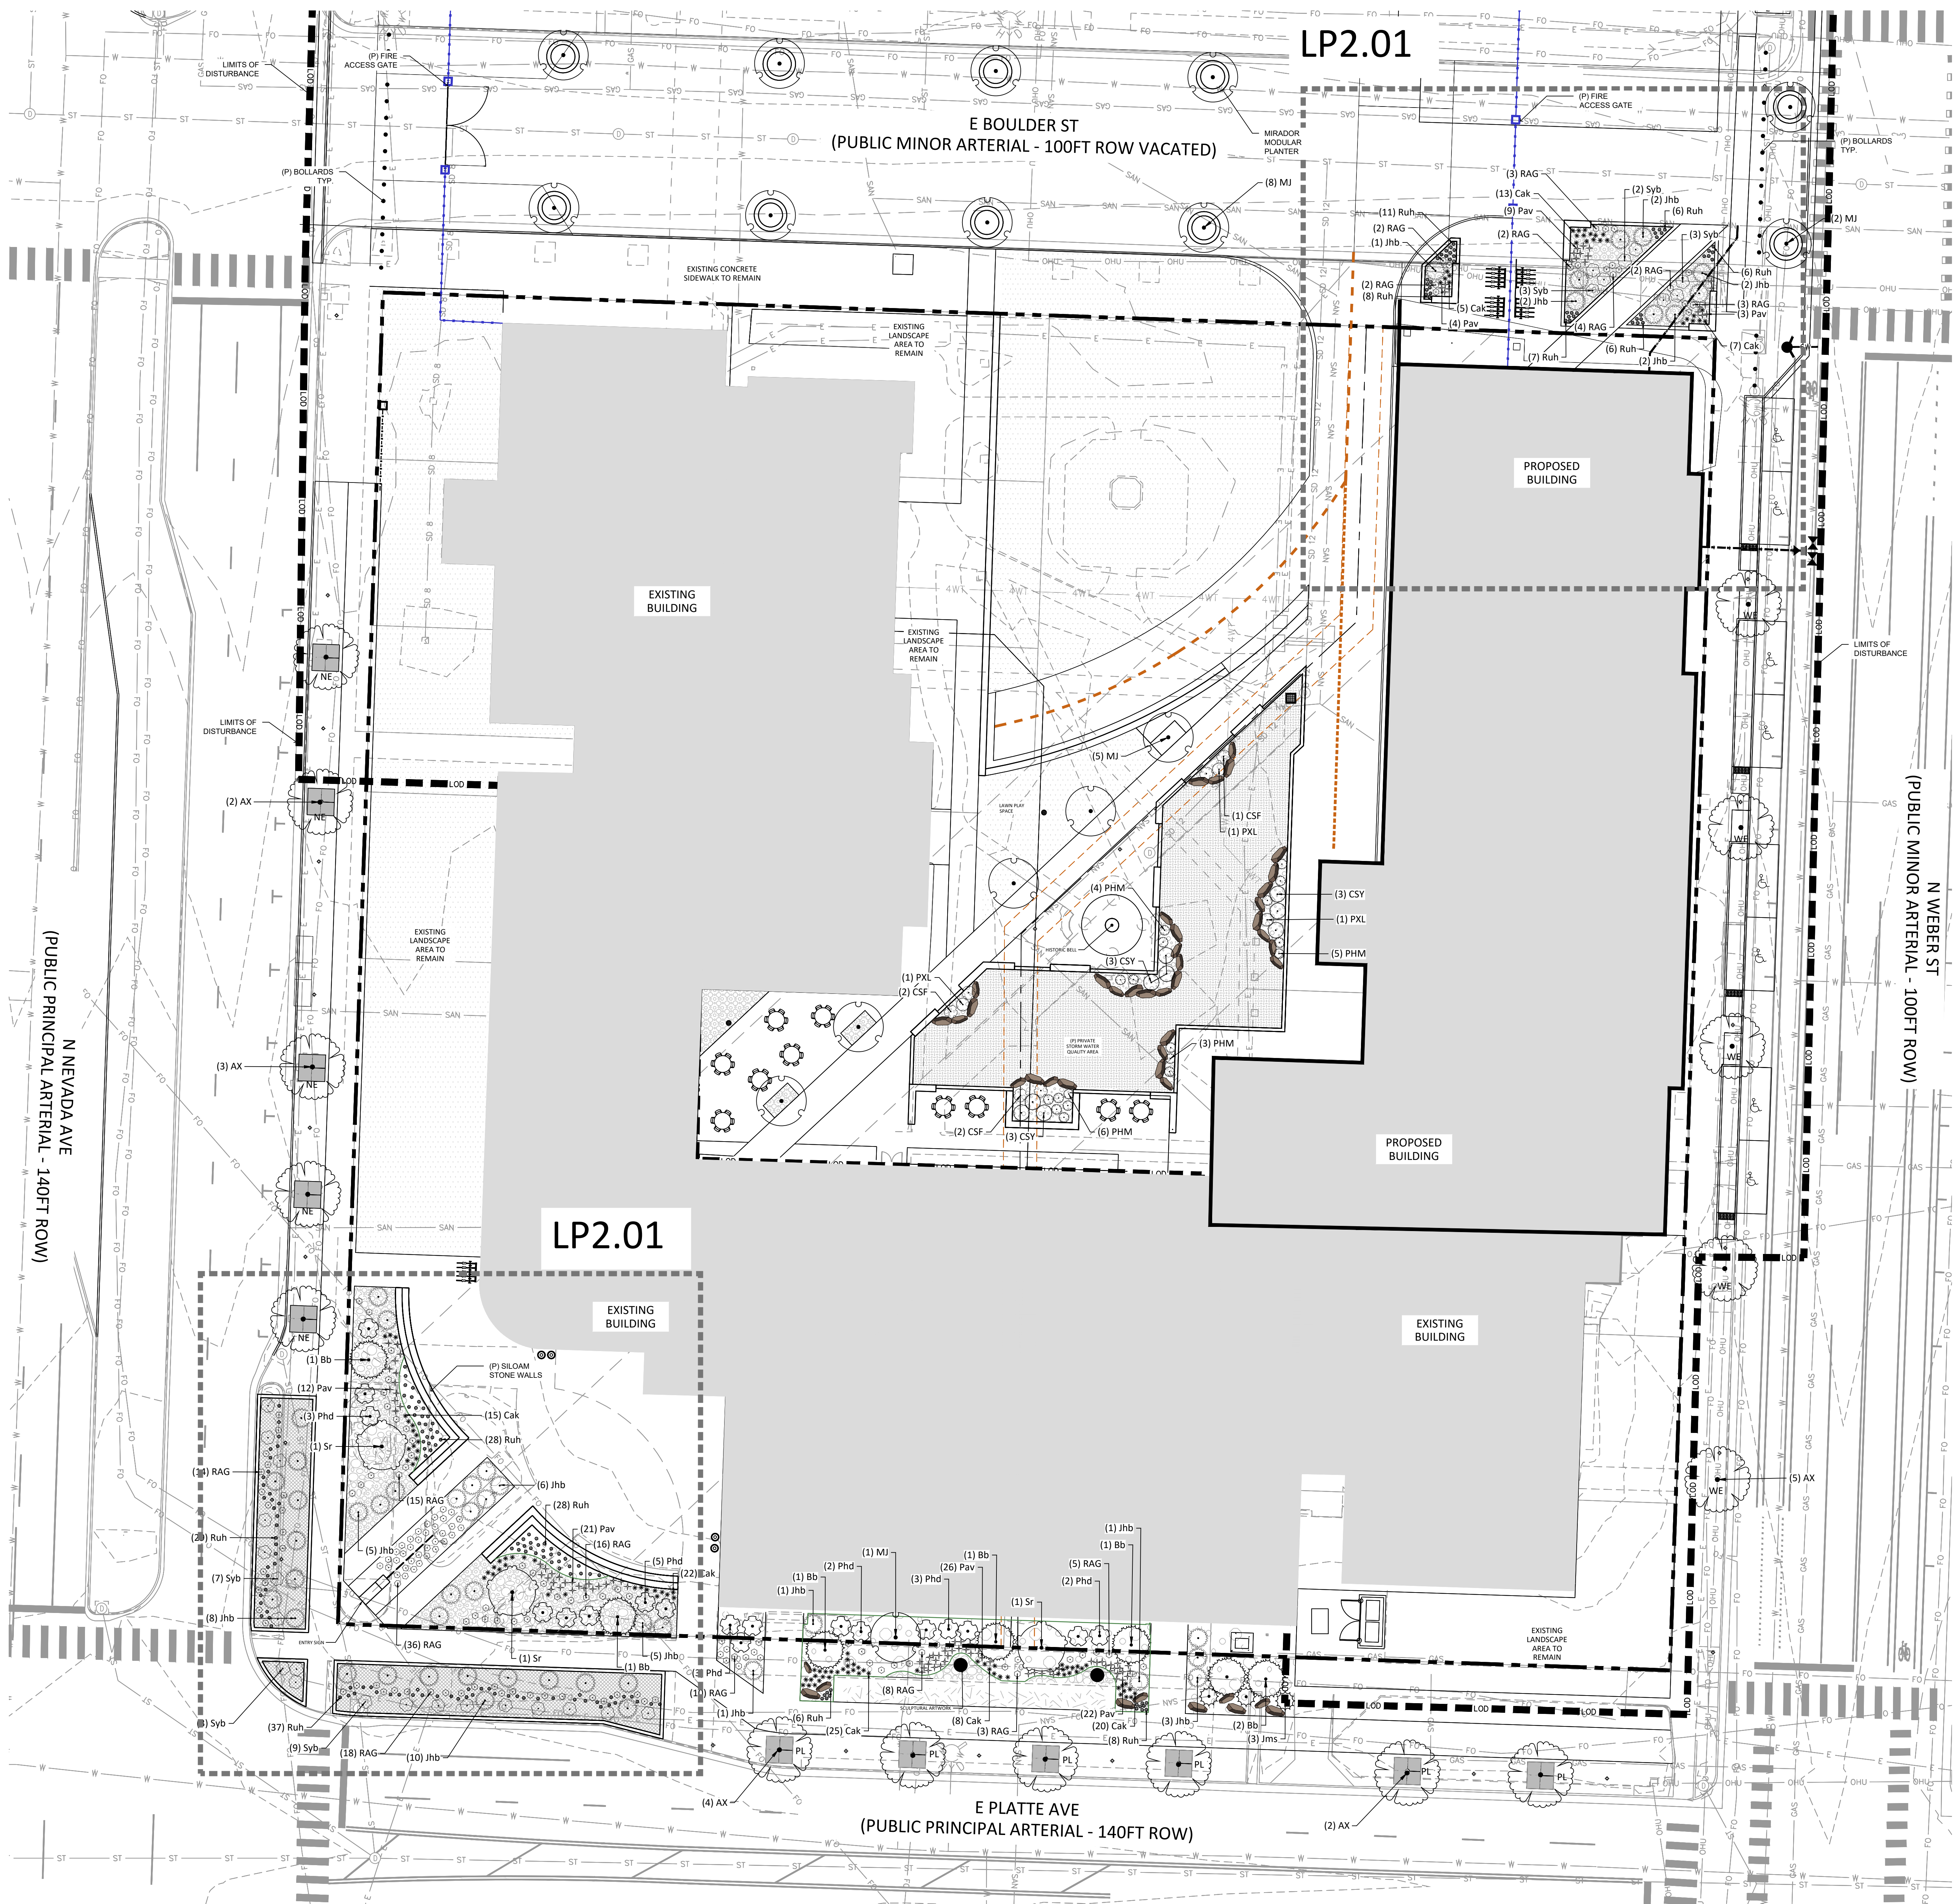

KEY MAP

2025-07-01 12:20

GROUND COVER LEGEND

	4-8" ROCK	1,431 SF
	ALPINE CREEK RIVER @ 8" DEPTH	
	BREEZE REGAL ROSE	453 SF
	2-4" ROCK	2,546 SF
	DESERT SAND RIVER @ 4" DEPTH	
	SOD KENTUCKY BLUE GRASS	25,336 SF
	NATIVE SEED- WETLANDS	5,047 SF
EL PASO COUNTY CONSERVATION		
BLUE GRAMA - 10%		
GREEN NEEDLEGRASS - 10%		
WESTERN WHEATGRASS - 20%		
SIDEOTS GRAMA - 10%		
SWITCHGRASS - 10%		
PRARIE SANDREED - 10%		
YELLOW INDIANGRASS - 10%		
SEEDING WILL BE IN COMPLIANCE WITH		
SCM CH. 5		
HYDROSEED @ 19.3 PLS/ACRE		
	1.5" ROCK	3,653 SF
	ALPINE CREEK RIVER @ 3" DEPTH	
	WOOD MULCH	2,602 SF
	SHREDDED WESTERN RED CEDAR	
	ROYAL GRANITE : 3 TO 4 FT	APPROX. REUSE FROM EXISTING

0 10' 20' 40'

1"=20'

NORTH

USE CIMMARON BOULDERS available from Siloam Stone



Weight:
Iron= 1200 lb/ 545 K
Aluminum=400
lb/182 Kg




GLAZING PERCENTAGES:	
WEST ELEVATION	
STREET LEVEL FACADE WIDTH	245' - 4 1/2"
CRITICAL AREA	2,085.69 SF
PROVIDED TRANSPARENCY (% / SF)	56% / 1,166.58 SF
GLAZING TYPE	CLEAR
COURTYARD NORTH ELEVATION	
STREET LEVEL FACADE WIDTH	198' - 6 1/2"
CRITICAL AREA	1,687.60 SF
PROVIDED TRANSPARENCY (% / SF)	64% / 1,076.34 SF
GLAZING TYPE	CLEAR

EXTERIOR ELEVATION LEGEND

	PC-1 PRE-CAST CONCRETE FINISH 1		MTL-1 ALUMINUM COMPOSITE METAL PANEL
	PC-2 PRE-CAST CONCRETE FINISH 2		MTL-2 PERFORATED METAL SCREEN
	PC-3 PRE-CAST CONCRETE FINISH 3		MTL-3 PRE-FINISHED SHEET METAL
	PC-4 PRE-CAST CONCRETE FINISH 4		IG-1 1\" INSULATED GLAZING UNIT
	CONC-1 CAST-IN-PLACE CONCRETE		GL-1S 1\" INSULATED SPANDREL GLAZING UNIT
	B-1 MASONRY INFILL MATCH EXISTING		GL-B 8x8x4 HIGH-PERFORMANCE GLASS BLOCK



2
DP-6
EXTERIOR ELEVATION - WEST AREA 1X1
1/8\" = 1'-0"

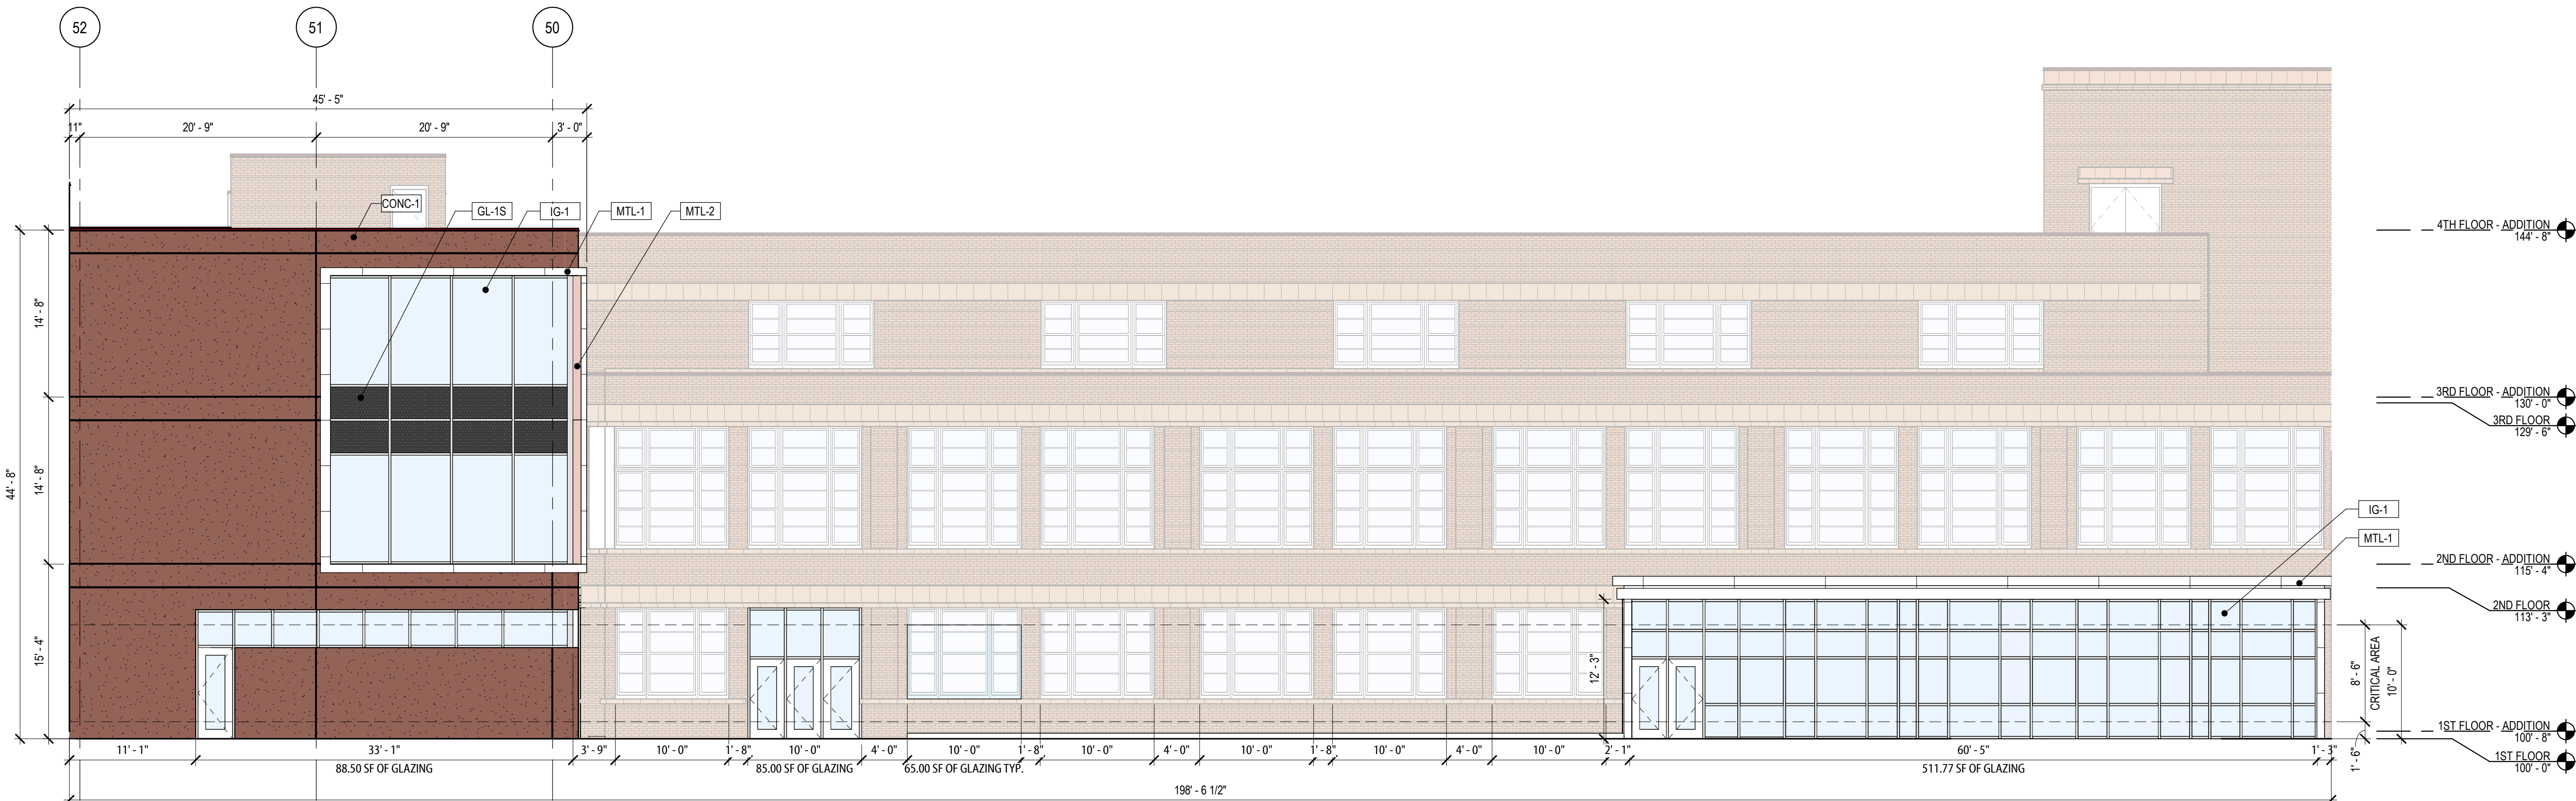

1
DP-6
EXTERIOR ELEVATION - NORTH AREA 1X3
1/8\" = 1'-0"


GLAZING PERCENTAGES:	
EAST ELEVATION - NORTH 1/3 N. WEBER ST. FRONTAGE	
STREET LEVEL FACADE WIDTH	122' - 7 1/2"
CRITICAL AREA	1,042 SF
PROVIDED TRANSPARENCY (% / SF)	62% / 642.6 SF
GLAZING TYPE	CLEAR
EAST ELEVATION - SOUTH 2/3 N. WEBER ST. FRONTAGE	
STREET LEVEL FACADE WIDTH	245' - 2 3/4"
CRITICAL AREA	2,084 SF
PROVIDED TRANSPARENCY (% / SF)	46% / 962.9 SF
GLAZING TYPE	CLEAR/GLASS BLOCK
NORTH ELEVATION	
STREET LEVEL FACADE WIDTH	92' - 5"
CRITICAL AREA	785.54 SF
PROVIDED TRANSPARENCY (% / SF)	58% / 452.80 SF
GLAZING TYPE	CLEAR

EXTERIOR ELEVATION LEGEND

	PC-1 PRE-CAST CONCRETE FINISH 1		MTL-1 ALUMINUM COMPOSITE METAL PANEL
	PC-2 PRE-CAST CONCRETE FINISH 2		MTL-2 PERFORATED METAL SCREEN
	PC-3 PRE-CAST CONCRETE FINISH 3		MTL-3 PRE-FINISHED SHEET METAL
	PC-4 PRE-CAST CONCRETE FINISH 4		IG-1 1" INSULATED GLAZING UNIT
	CONC-1 CAST-IN-PLACE CONCRETE		GL-1S 1" INSULATED SPANDREL GLAZING UNIT
	B-1 MASONRY INFILL MATCH EXISTING		GL-B 8x8x4 HIGH-PERFORMANCE GLASS BLOCK



3
DP-7
EXTERIOR ELEVATION - EAST AREA 1X1
1/8" = 1'-0"

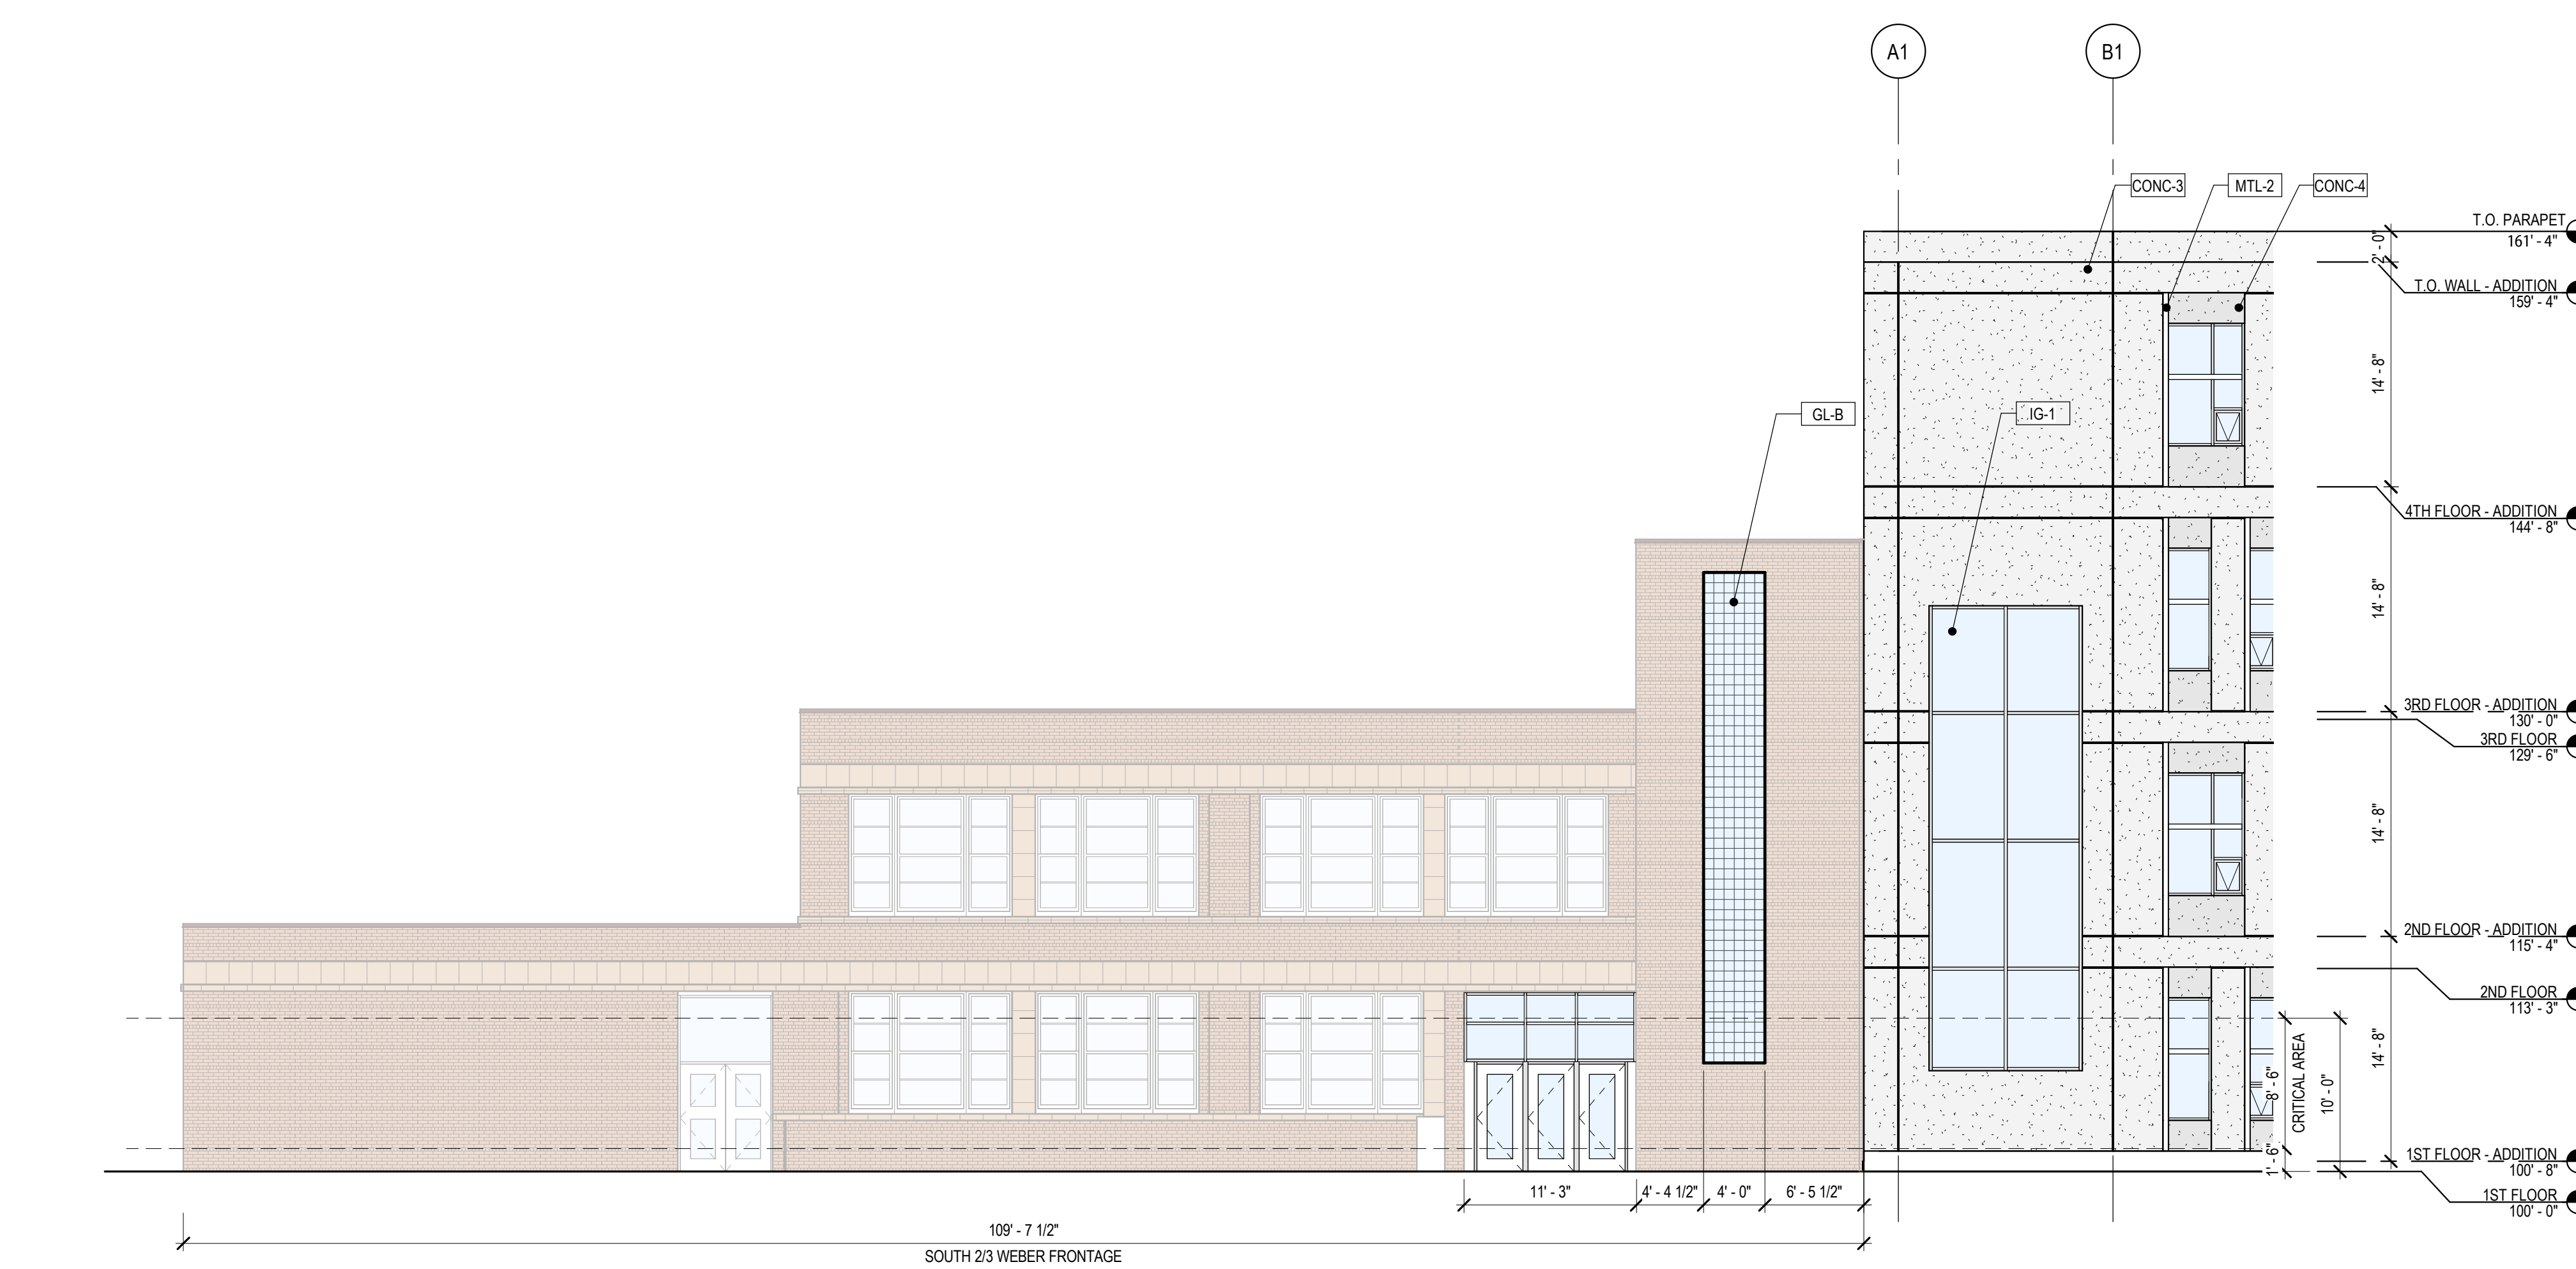

2
DP-7
EXTERIOR ELEVATION - EAST AREA 1X2
1/8" = 1'-0"





1
DP-7
EXTERIOR ELEVATION - NORTH AREA 1X1
1/8" = 1'-0"


GLAZING PERCENTAGES:	
SOUTH ELEVATION - EAST 1/3 E. PLATTE AVE. FRONTAGE	
STREET LEVEL FACADE WIDTH	120' - 10 1/2"
CRITICAL AREA	970 SF
PROVIDED TRANSPARENCY (% / SF)	6% / 53.8 SF
GLAZING TYPE	CLEAR
SOUTH ELEVATION - WEST 2/3 E. PLATTE AVE. FRONTAGE	
STREET LEVEL FACADE WIDTH	234' - 5 1/2"
CRITICAL AREA	1,991.8 SF
PROVIDED TRANSPARENCY (% / SF)	22% / 439.4 SF
GLAZING TYPE	CLEAR/GLASS BLOCK

EXTERIOR ELEVATION LEGEND

	PC-1 PRE-CAST CONCRETE FINISH 1		MTL-1 ALUMINUM COMPOSITE METAL PANEL
	PC-2 PRE-CAST CONCRETE FINISH 2		MTL-2 PERFORATED METAL SCREEN
	PC-3 PRE-CAST CONCRETE FINISH 3		MTL-3 PRE-FINISHED SHEET METAL
	PC-4 PRE-CAST CONCRETE FINISH 4		IG-1 1" INSULATED GLAZING UNIT
	CONC-1 CAST-IN-PLACE CONCRETE		GL-1S 1" INSULATED SPANDREL GLAZING UNIT
	B-1 MASONRY INFILL MATCH EXISTING		GL-B 8x8x4 HIGH-PERFORMANCE GLASS BLOCK

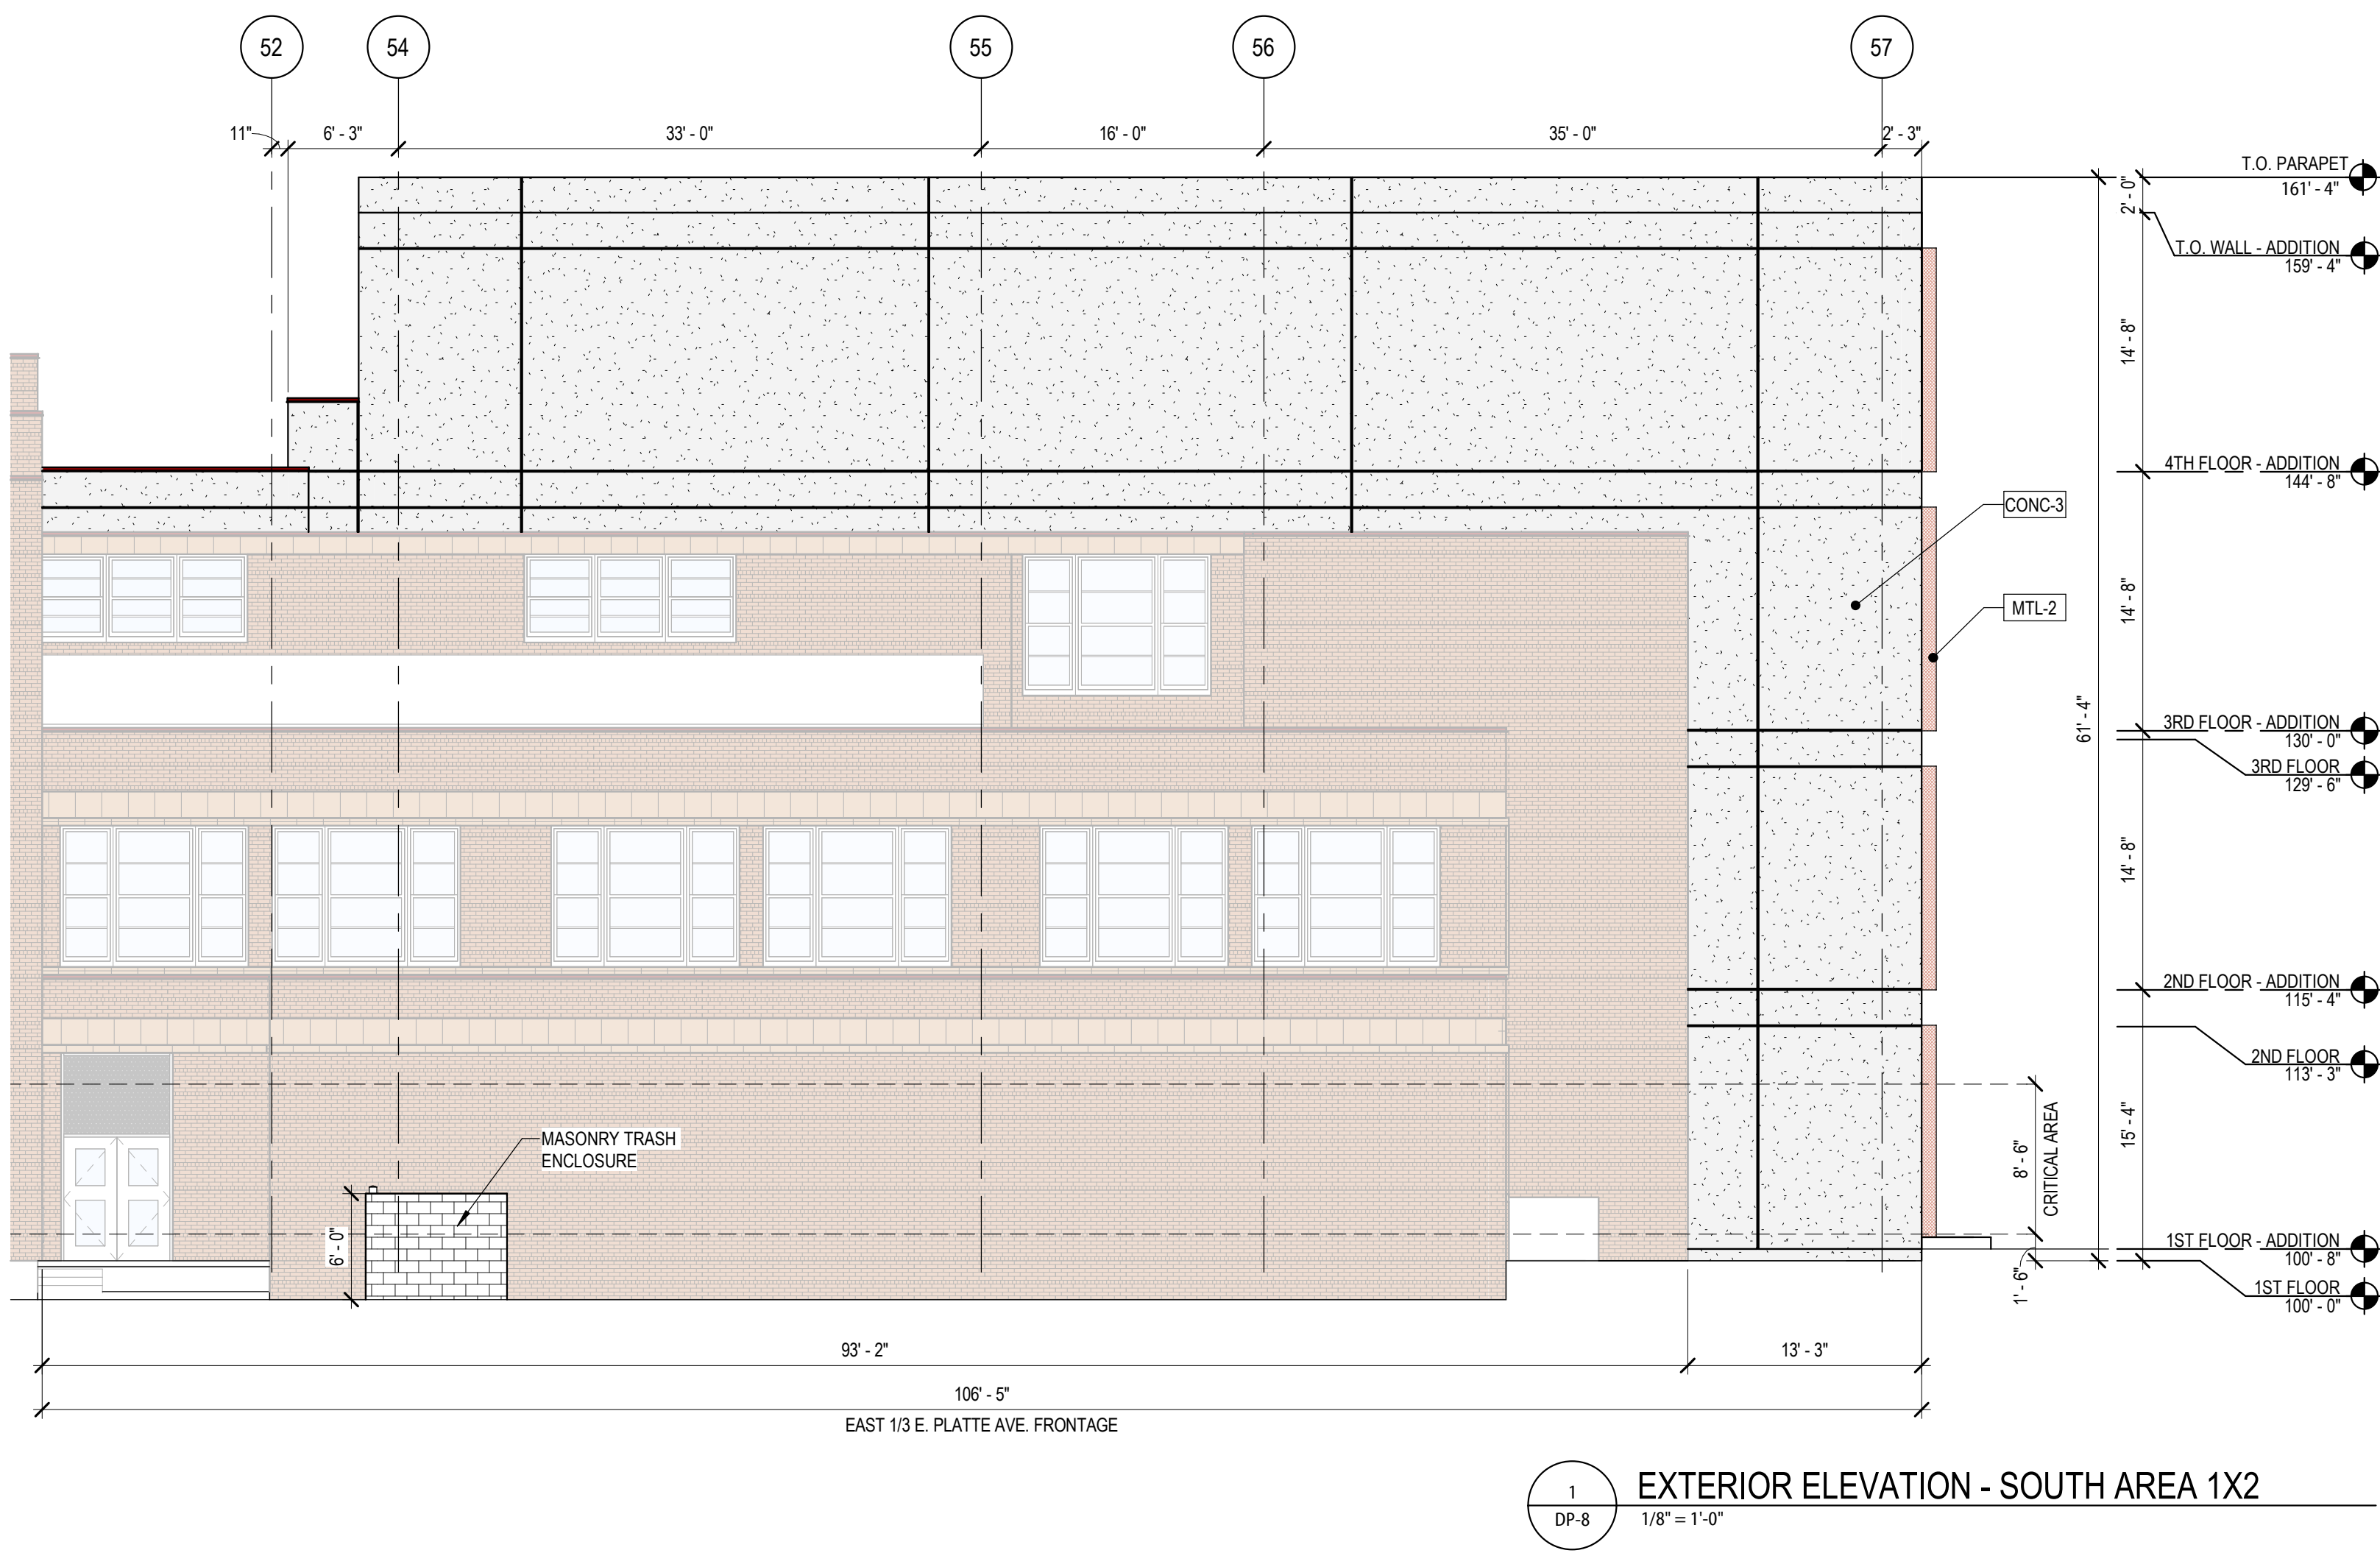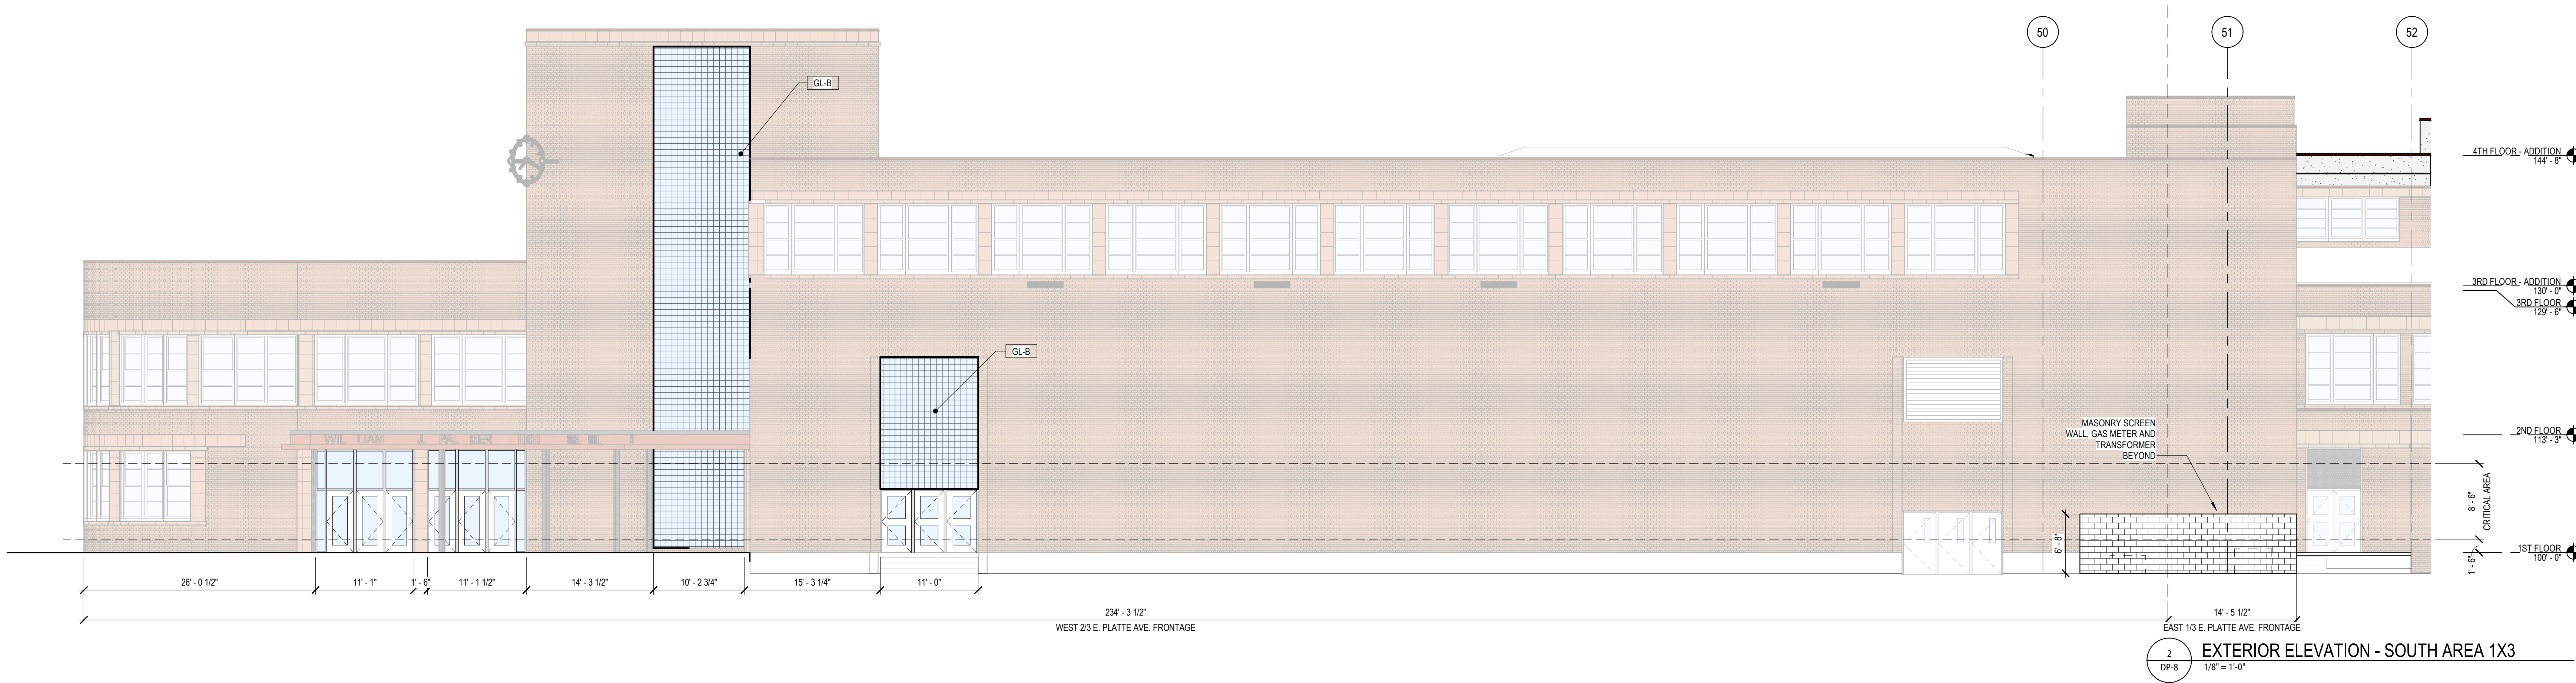


Autodesk Docs: 2024-07-01 09:00 PM: 15: Transformation: 2024-07-01 09:00 PM: 15: Transformation: Arch_125.rvt
7/1/2025 12:58:25 PM

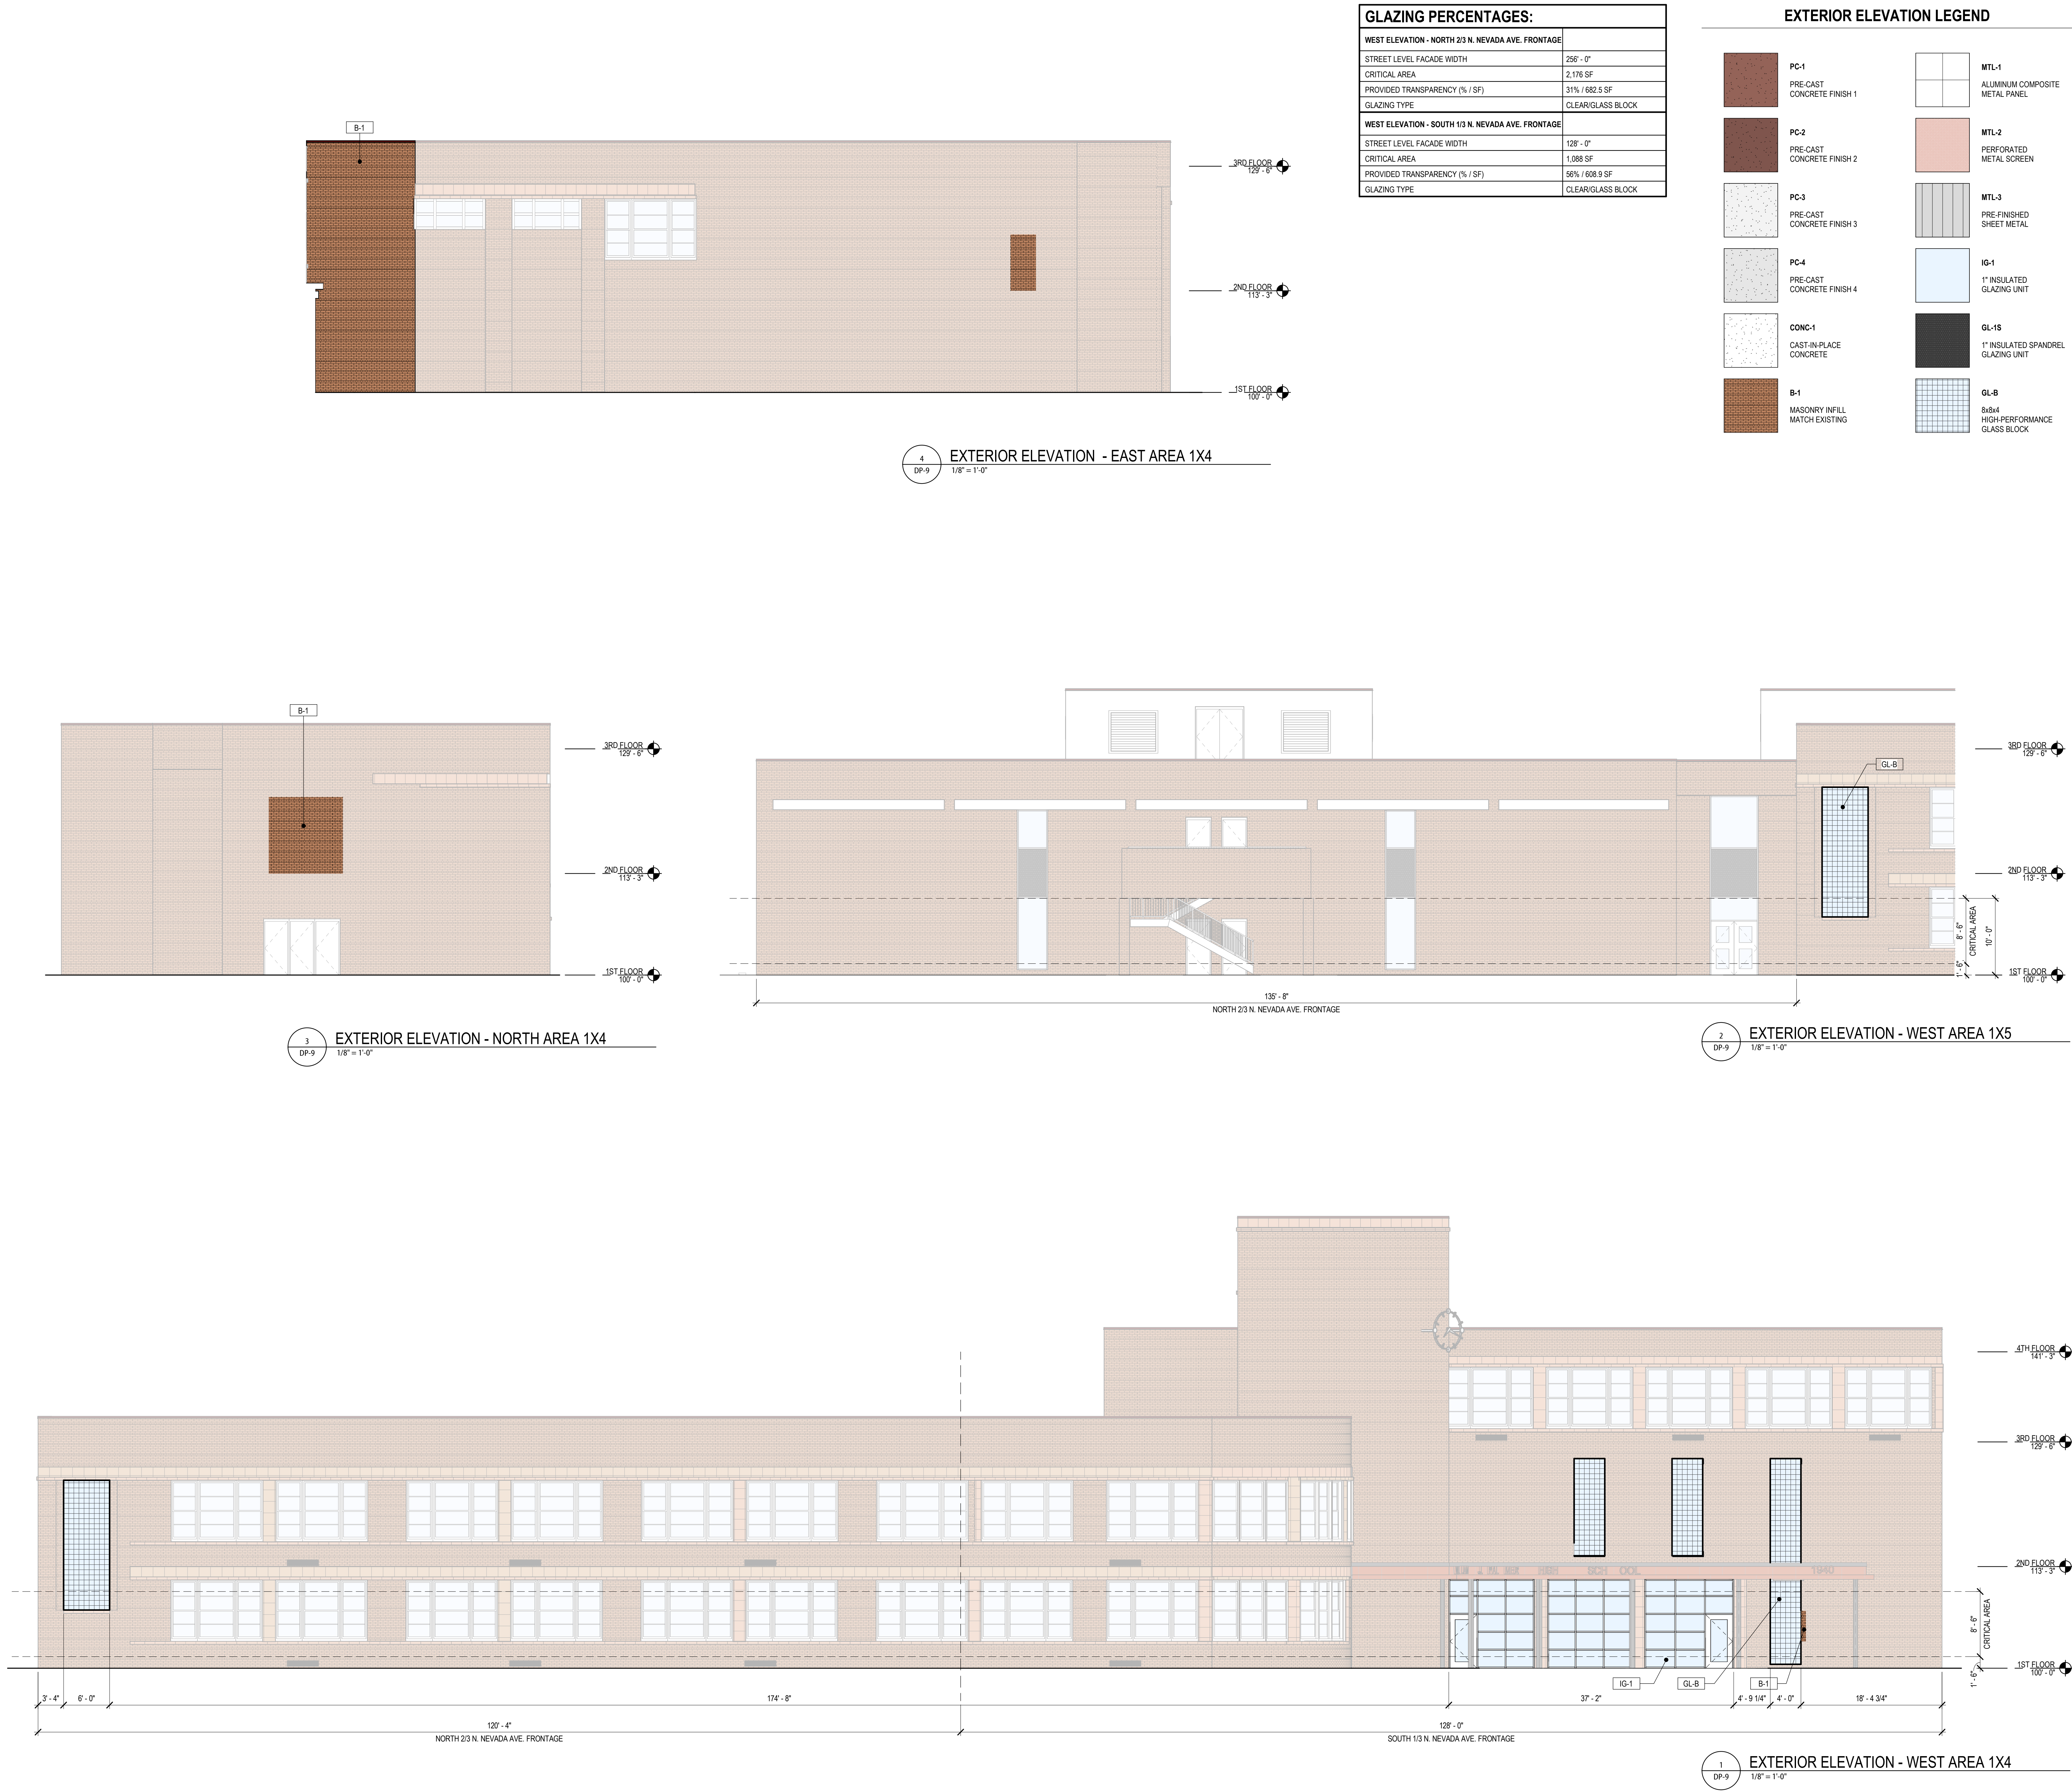

LUMINIS™

AA

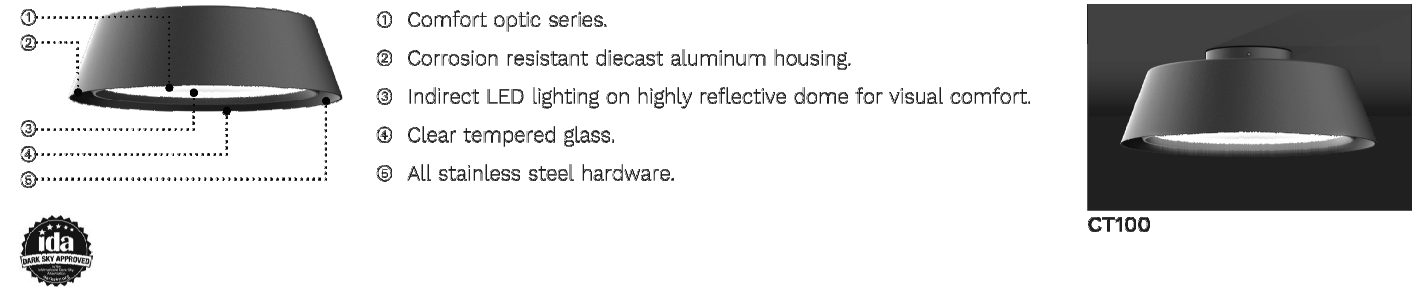CT100
CLERMONT
CEILINGPROJECT NAME: QUANTITY: TYPE:
ORDERING CODE:

MATERIALS

Clermont is made of aluminum diecast offering exceptional precision and durability. The main housing is sealed with durable gaskets. LED boards are hidden between coated polymer that diffuses and reflects the light at 90%. It is UV stabilized and anti-static, which does not attract dust. The driver is pre-installed inside the main housing sealed with gasket, and secured with four captive screws which makes it easy for maintenance.

ELECTRICAL DRIVER

Standard driver 18-0-18V dimming-ready (drives to 10%) with 120-277 multi-volt compatibility (50-60Hz), operating temperature range of -40°C to +55°C -40°F to +131°F, output over voltage protection, output over current protection and output short circuit protection with auto-recovery. Optional 347/480V available.

LED LIGHT ENGINE

Offered in 2700K, 3000K, 3500K & 4000K / 80CRI, 70% LED lumen maintenance at 60,000 hours (L70B50) based on IESNA LM-80-08 LED extrapolated life, calculated per IESNA TM-21-21.

FINISH

Five-stage preparation process includes preheating of cast aluminum parts for air extrusion. Polyester powder coating is applied through an electrostatic process, and oven cured for long term finish.

CERTIFICATION

UL Certified to Canadian and U.S. safety standards. Certified for use in wet locations. Rated IP65/IP66. Photometric testing performed by an independent laboratory in accordance with IES LM-79-08 standards at 25°C. Actual performance may differ as a result of end-user environment and application.

LUMINIS.COM

Toll free: (866) 866-8447 | Fax: (814) 863-8872 | Email: info@luminis.com
3902 Lubicon, North-Clark (QC) Canada H9B 1A4

© 2023 Acuity Brands Lighting Canada, Inc. All rights reserved. Specifications subject to change without notice.

Page 1 of 4

TYPE AA

TYPE BB


TYPE CC

TYPE DD

WDGE2 LED
Architectural Wall Sconce
Precision Reflective Optic

Specifications

Depth (D1): 7"
Depth (D2): 1.5"
Height: 9"
Width: 11.5"
Weight: 13.5 lbs (without options)

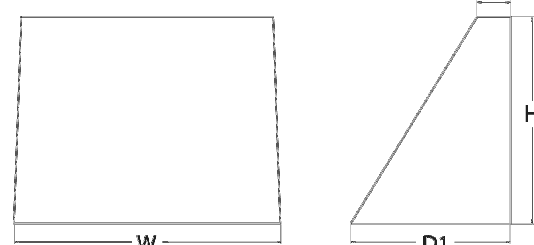

Items marked by a shaded background qualify for the Design Select program and ship in 15 days or less. To learn more about Design Select, visit www.acuitybrands.com/designselect.
*See ordering tree for details.


WDGE LED Family Overview

Luminaire	Type	Standard (H, W, C)	Cold (H, W, C)	Series	70	P1	P2	P3	P4	P5
WDGE1 LED	Visual Comfort	4W	—	750	1,200	2,000	—	—	—	—
WDGE2 LED	Visual Comfort	10W	10W	Standard / w/ Light	—	1,200	2,000	3,000	4,500	6,000
WDGE3 LED	Precision Reflective	10W	10W	Standard / w/ Light	700	1,200	2,000	3,000	4,500	—
WDGE4 LED	Precision Reflective	15W	10W	Standard / w/ Light	—	7,500	8,500	10,000	12,000	—
WDGE4 LED	Precision Reflective	—	—	Standard / w/ Light	—	12,000	16,000	18,000	20,000	22,000

Ordering Information

Series	Package	Color Temperature	MB	Installation	Voltage	Shipping	Shipped separately
WDGE2 LED	P1	27K	2700K	750P	75	1/2" x 1/2" x 1/2"	347
	P2	30K	3000K	750P	75	1/2" x 1/2" x 1/2"	347
	P3	35K	3500K	750P	75	1/2" x 1/2" x 1/2"	347
	P4	40K	4000K	750P	75	1/2" x 1/2" x 1/2"	347
	P5	50K	5000K	750P	75	1/2" x 1/2" x 1/2"	347
	P6	AMP	Arctic	750P	75	1/2" x 1/2" x 1/2"	347

Feature	Standard Sensor Controls	Networked Sensor Controls
DSRC	Emergency battery backup. Certified to UL 924 (UL 924-100, 200, 300, 400, 500, 600, 700, 800, 900, 1000, 1200, 1500, 2000, 2500, 3000, 3500, 4000, 4500, 5000, 6000, 7000, 8000, 9000, 10000, 12000, 15000, 20000, 25000, 30000, 35000, 40000, 45000, 50000, 60000, 70000, 80000, 90000, 100000, 120000, 150000, 200000, 250000, 300000, 350000, 400000, 450000, 500000, 600000, 700000, 800000, 900000, 1000000, 1200000, 1500000, 2000000, 2500000, 3000000, 3500000, 4000000, 4500000, 5000000, 6000000, 7000000, 8000000, 9000000, 10000000, 12000000, 15000000, 20000000, 25000000, 30000000, 35000000, 40000000, 45000000, 50000000, 60000000, 70000000, 80000000, 90000000, 100000000, 120000000, 150000000, 200000000, 250000000, 300000000, 350000000, 400000000, 450000000, 500000000, 600000000, 700000000, 800000000, 900000000, 1000000000, 1200000000, 1500000000, 2000000000, 2500000000, 3000000000, 3500000000, 4000000000, 4500000000, 5000000000, 6000000000, 7000000000, 8000000000, 9000000000, 10000000000, 12000000000, 15000000000, 20000000000, 25000000000, 30000000000, 35000000000, 40000000000, 45000000000, 50000000000, 60000000000, 70000000000, 80000000000, 90000000000, 100000000000, 120000000000, 150000000000, 200000000000, 250000000000, 300000000000, 350000000000, 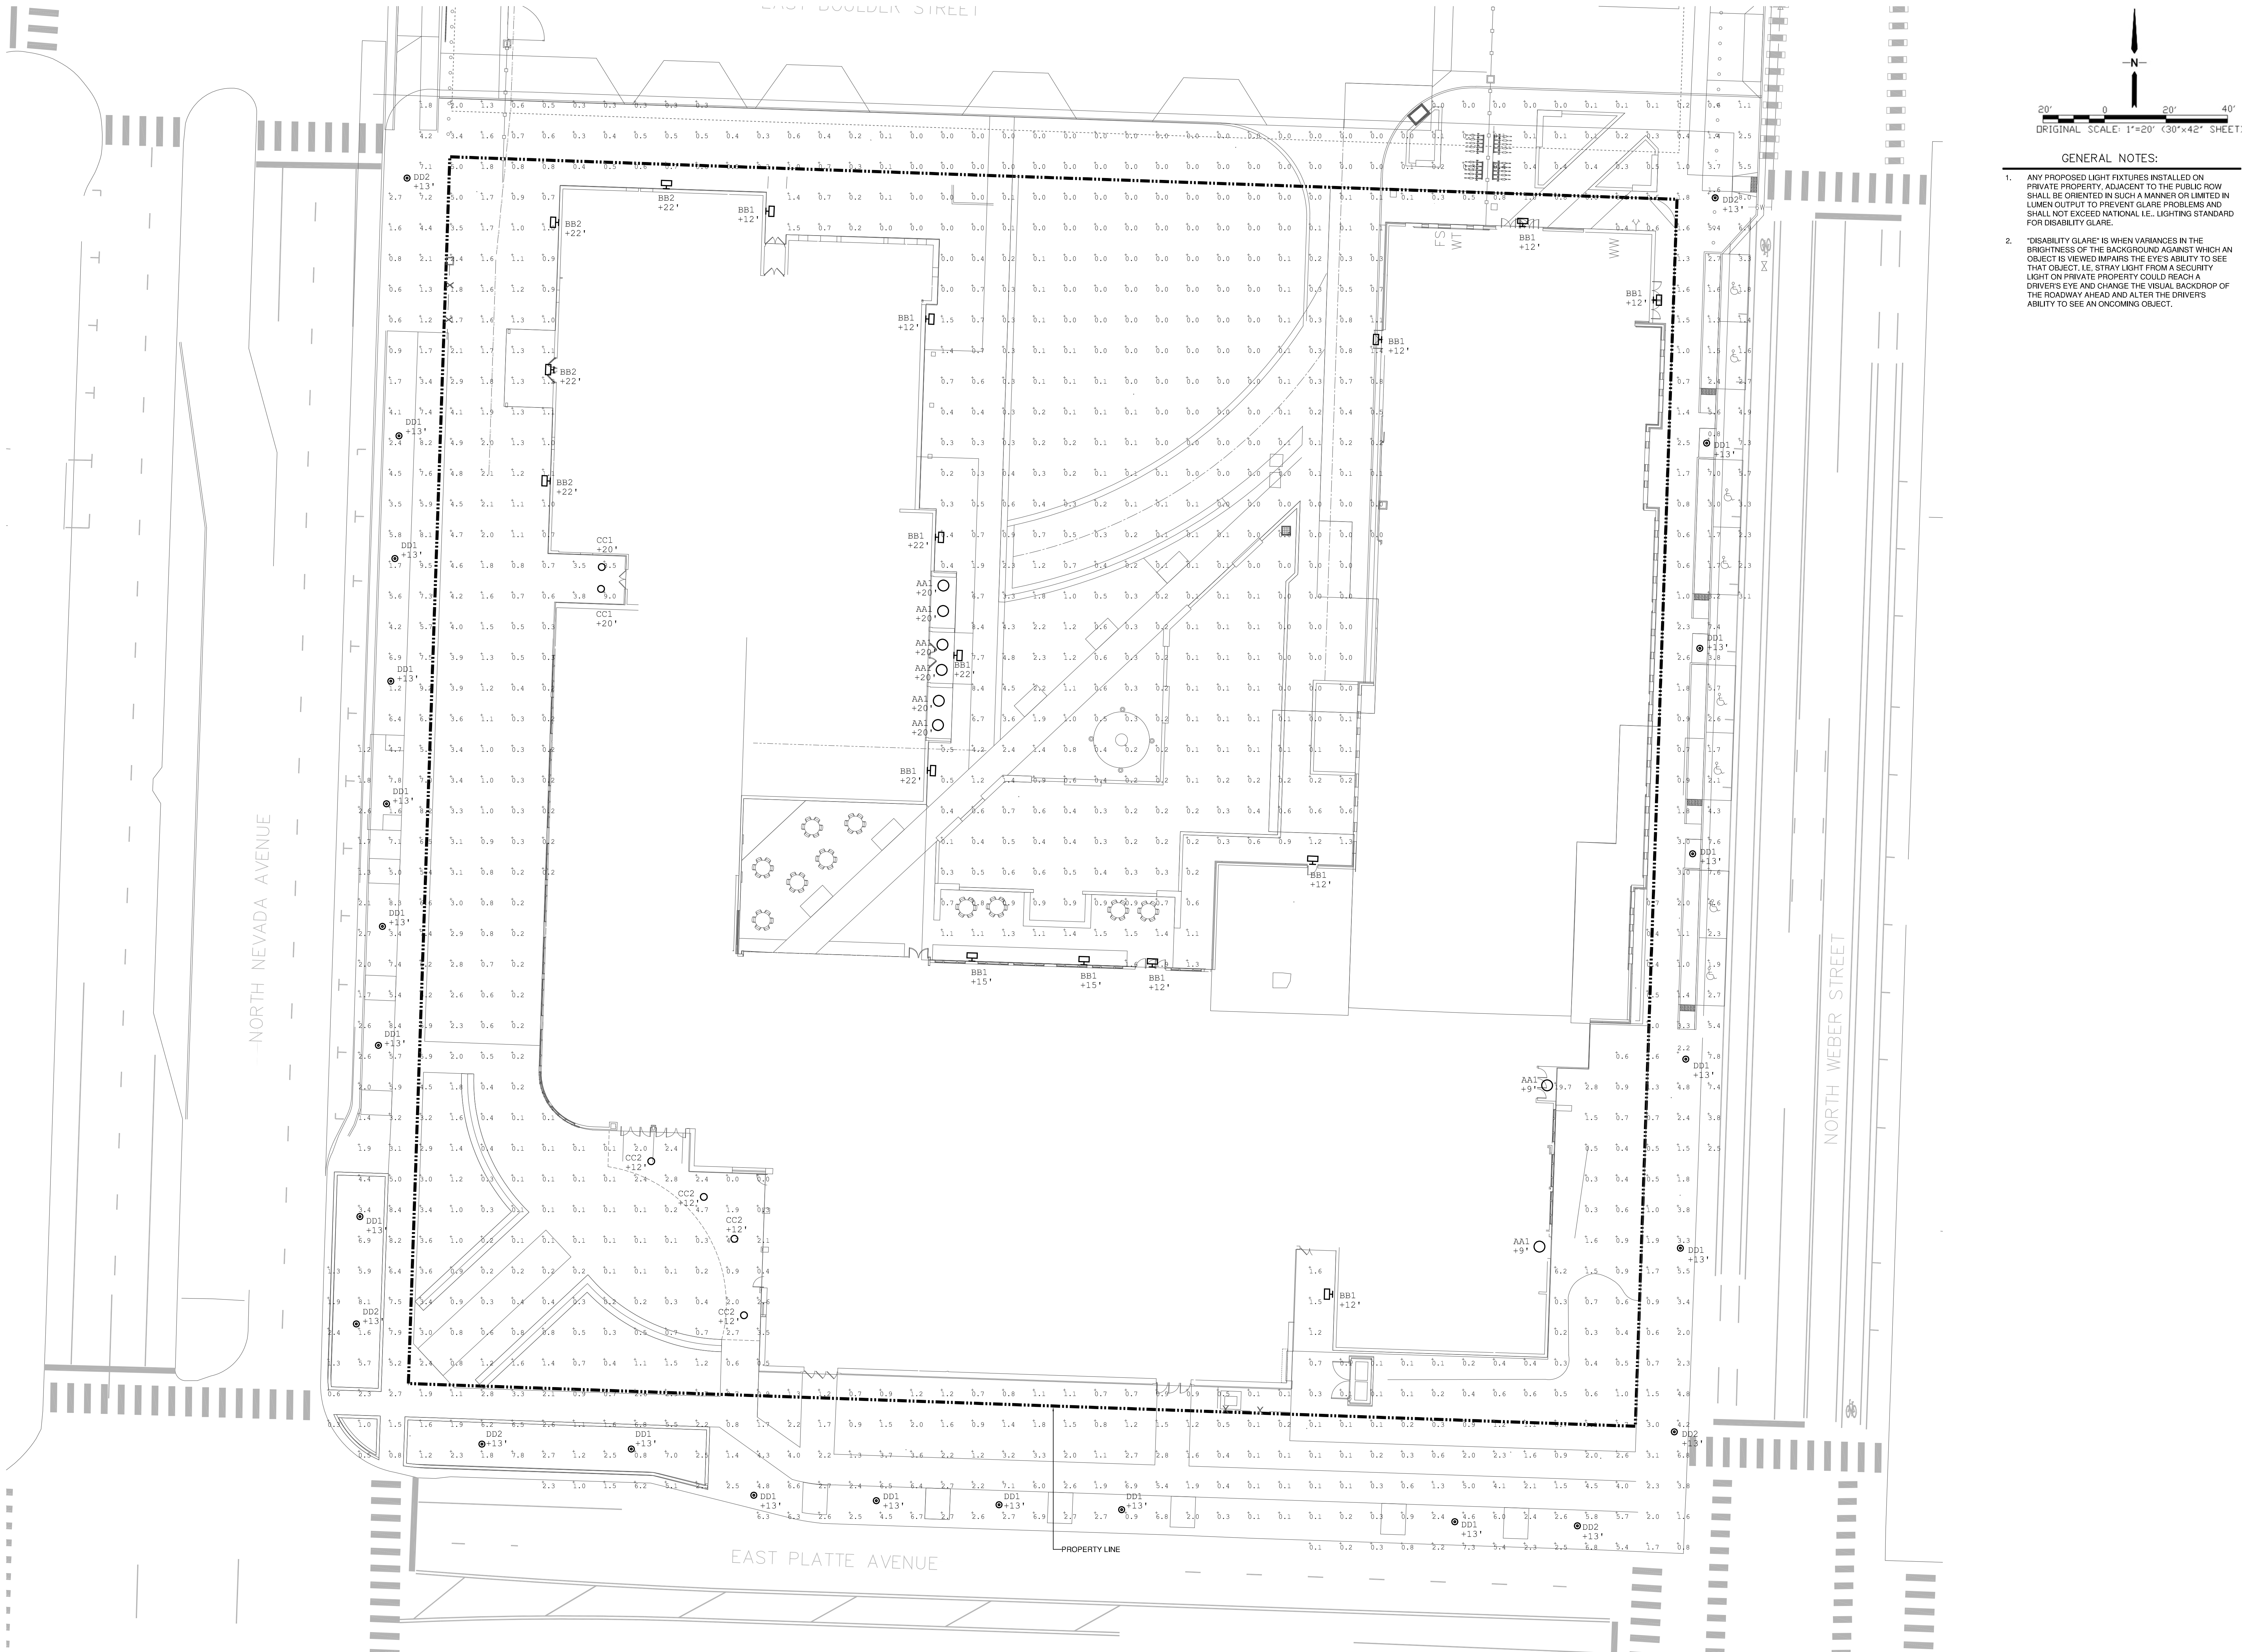

20' 0 20' 40'
ORIGINAL SCALE: 1"=20' (30"x42" SHEET)

GENERAL NOTES:

1. ANY PROPOSED LIGHT FIXTURES INSTALLED ON PRIVATE PROPERTY, ADJACENT TO THE PUBLIC ROW SHALL BE ORIENTED IN SUCH A MANNER OR LIMITED IN LUMEN OUTPUT TO PREVENT GLARE PROBLEMS AND SHALL NOT EXCEED NATIONAL I.E. LIGHTING STANDARD FOR DISABILITY GLARE.

2. "DISABILITY GLARE" IS WHEN VARIANCES IN THE BRIGHTNESS OF THE BACKGROUND AGAINST WHICH AN OBJECT IS VIEWED IMPAIRS THE EYE'S ABILITY TO SEE THAT OBJECT, I.E. STRAY LIGHT FROM A SECURITY LIGHT ON PRIVATE PROPERTY COULD REACH A DRIVER'S EYE AND CHANGE THE VISUAL BACKDROP OF THE ROADWAY AHEAD AND ALTER THE DRIVER'S ABILITY TO SEE AN ONCOMING OBJECT.

rta
ARCHITECTS
**PERKINS
EASTMAN**

19 SOUTH TEJON ST., SUITE 300
COLORADO SPRINGS, CO. 80903
TELE: 719-471-7566
FAX: 719-471-1174
www.rtaarchitects.com

CMTA
1407 WASHINGTON AVE.
GOLDEN, CO 80402

PALMER HIGH SCHOOL TRANSFORMATION
COLORADO SPRINGS SCHOOL DISTRICT 11
301 N. NEVADA AVENUE
COLORADO SPRINGS, CO 80903

RECORD DOCUMENTS

RTA ARCHITECTS
XXXXXXX
THIS DRAWING IS A RECORD DOCUMENT BASED UPON IN PART INFORMATION PROVIDED BY OTHERS. RTA ARCHITECTS HAS NOT VERIFIED THE ACCURACY OF ANY INFORMATION PROVIDED. RTA ARCHITECTS SHALL NOT BE RESPONSIBLE FOR ANY ERRORS OR OMISSIONS THAT MAY BE INCURRED BY THE USER OF THIS DOCUMENT.

ALL DRAWING AND WRITTEN INFORMATION, APPROPRIATE HEREIN SHALL NOT BE DUPLICATED, REPRODUCED OR OTHERWISE USED WITHOUT THE WRITTEN CONSENT OF RTA ARCHITECTS.

© COPYRIGHT RTA INC.

SHEET TITLE
**SITE
PHOTOMETRIC
PLAN**

RTA PROJECT NUMBER
2024-070.00

DATE
07/01/2025

REVISIONS

#	DATE	DESCRIPTION
---	------	-------------

DESIGNED BY: **LL**
CHECKED BY: **MW**
DRAWN BY: **MJ**

ISSUED FOR:
DEVELOPMENT PLAN

SHEET NO.
DP-11

SHEET 11 OF 12

Calculation Summary						
Label	CalcType	Units	Avg	Max	Min	Avg/Min Max/Min
Site	Illuminance	Fc	1.55	19.7	0.0	N.A. N.A.

1 ELECTRICAL FLOOR PLAN
SCALE: 1/8"=1'-0"